


- | No | Note |
|----|---|
| 1. | ONLY TO BE SCALED WHEN PRINTED AT A1 |
| 2. | All dimensions in mm unless indicated. |
| 3. | Plans should be checked by the client, structural engineer and building control, no responsibility will be given to the designer. |

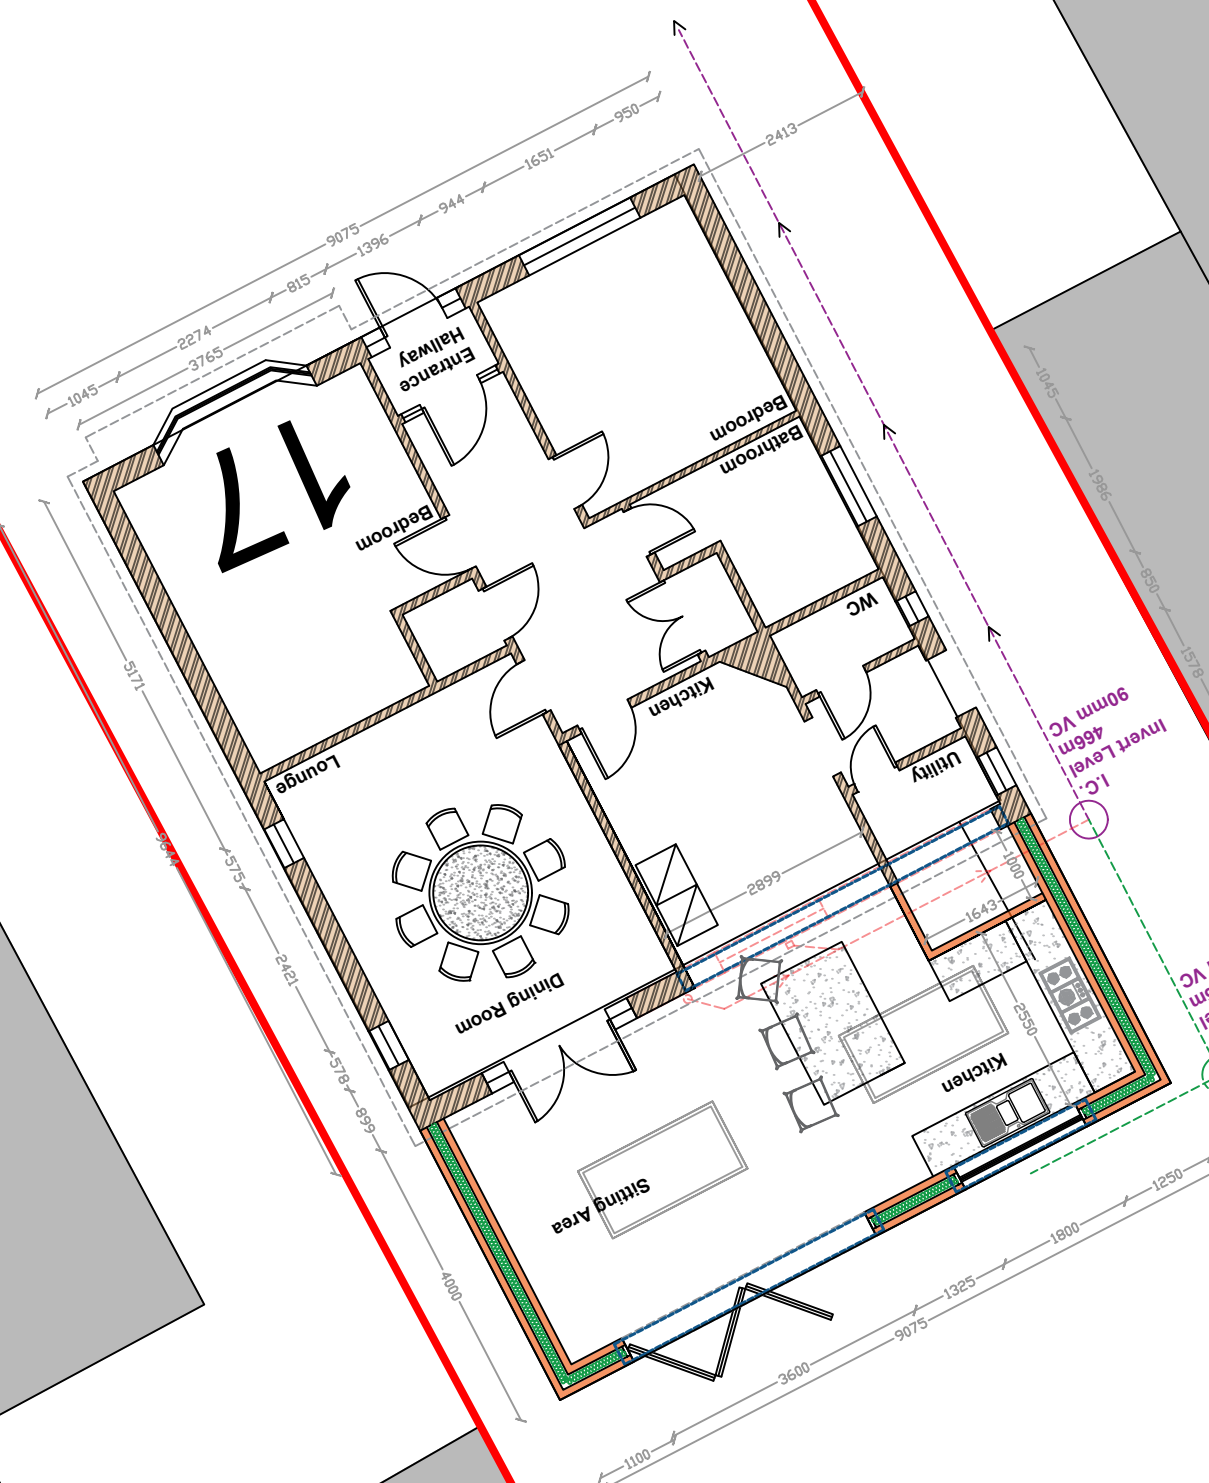

Rev	By	Date	Description		C
Ladbury Architectural Design WILLIAM LADBURY 11 SEDGEMERE ROAD MARKET BOSWORTH CV13 0AY TEL : 07841354894 william@ladburyad.com					
Project:					
17 YORK ROAD, HINCKLEY LR10 0RH					
Drawing Title:					
PROPOSED SITE BLOCK P					
Drawn	Chk'd	Appd	Status	Date	
WLADBURY			PLANNING	30.09.20	
			Scale @ A1	1:100	
Drawing No:					
17YORK-PS25-6					