




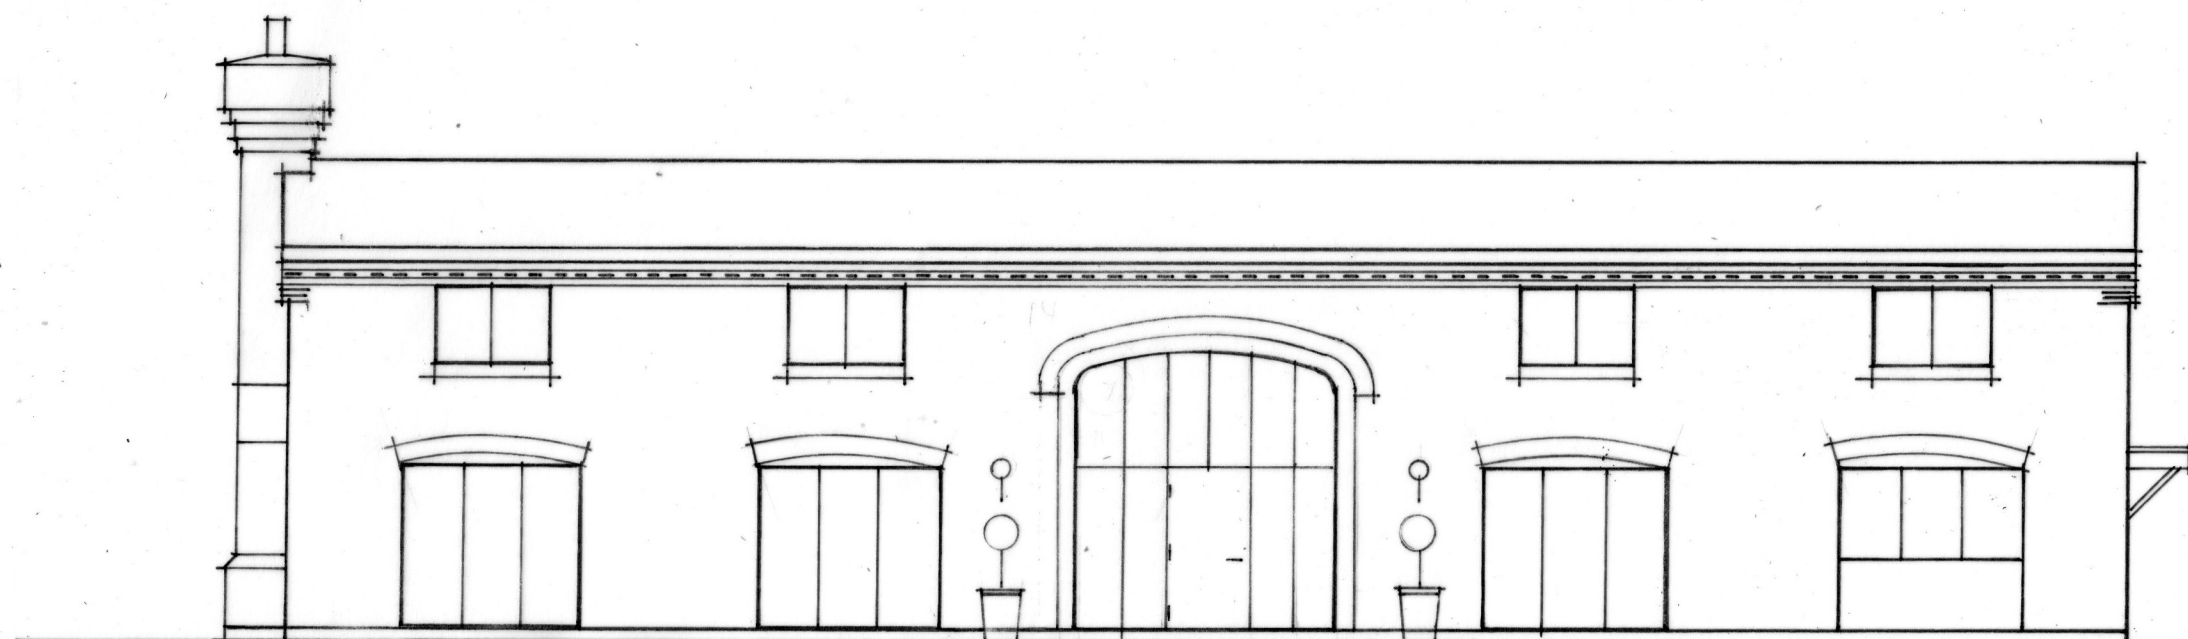


S O U T H E L E V A T I O N

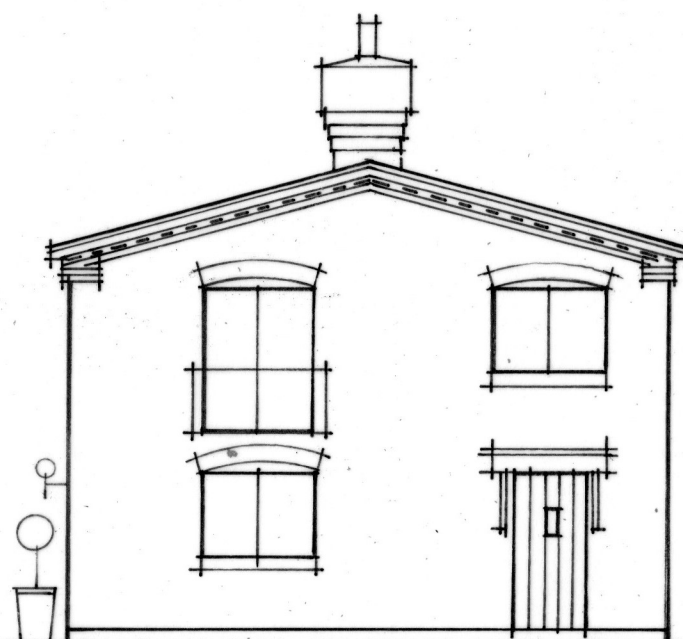

E A S T E L E V A T I O N

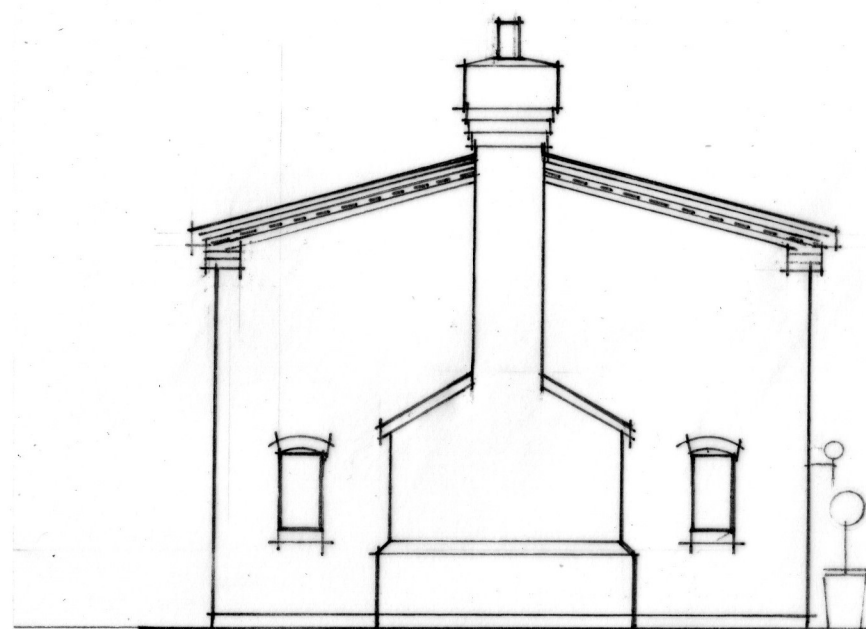

W E S T E L E V A T I O N  
FACING STOKE LANE

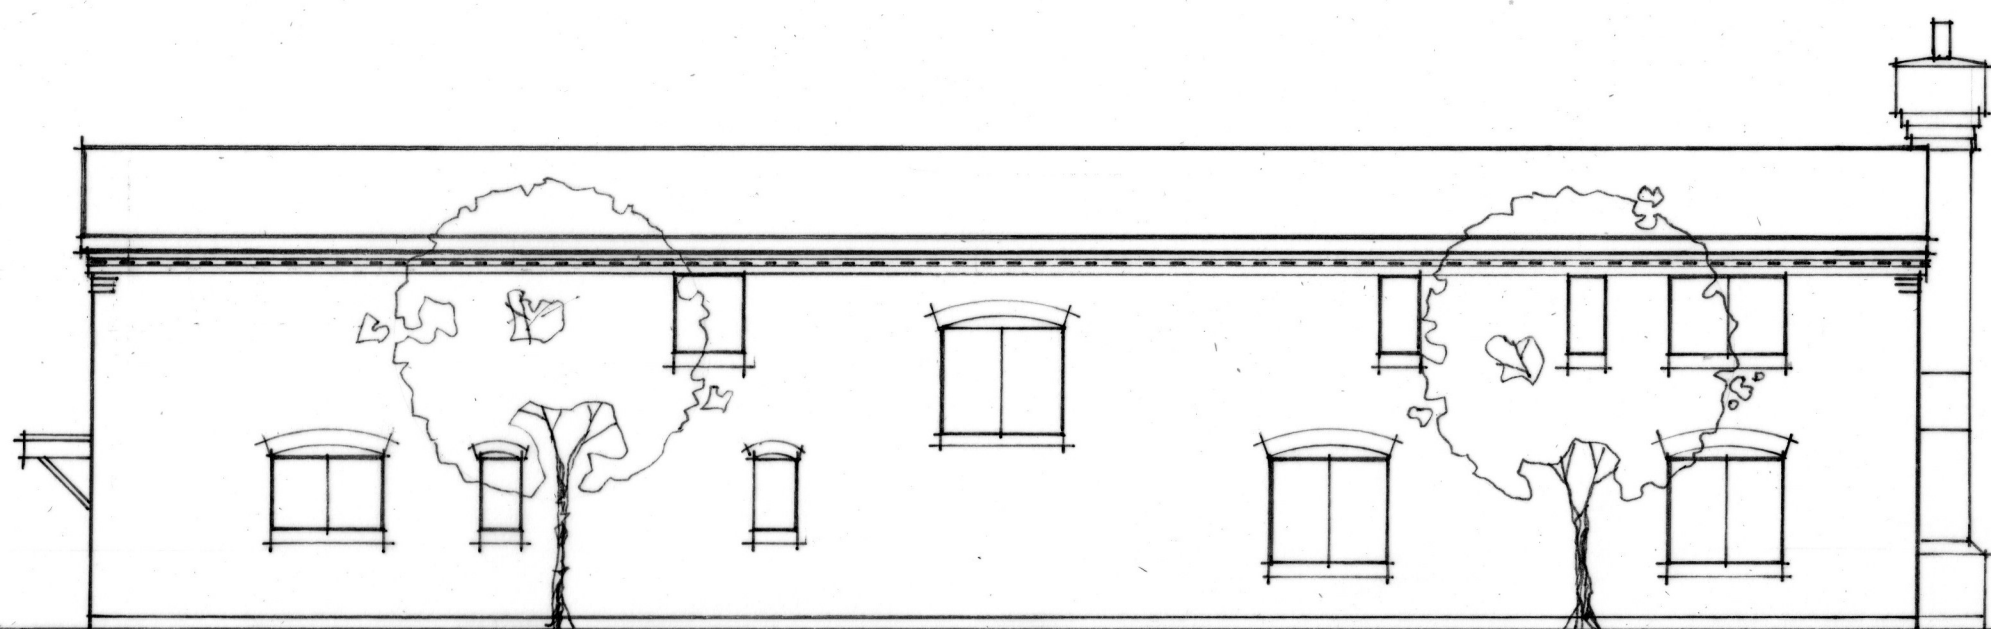

N O R T H E L E V A T I O N

PROPOSED BARN CONVERSION  
STOKE LANE, HIGHAM ON THE HILL.

0 1 2 3 4 5M  
SCALE AT A3 DRAWING SIZE