




Crown Copyright 2018. All rights reserved. Licence number 100022432

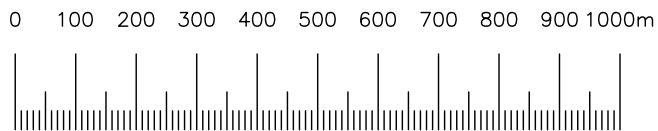

LINEAR SCALE 1:1250

Revision	Description	Date	Drawn	Checked
----------	-------------	------	-------	---------

STOAS Architects Ltd
PLANNING

CLIENT **ALDI STORES LIMITED**

PROJECT **WATLING STREET,
HINCKLEY, LEICESTERSHIRE**

TITLE **SITE LOCATION PLAN**



STOAS
ARCHITECTS

THE LODGE - COLESHILL MANOR - BIRMINGHAM - B46 1DL - TEL 0121 747 1943
1 DUNSTON PLACE - DUNSTON ROAD - CHESTERFIELD - S41 8NL - TEL 01246 389 860

SCALE **1:1250 @ A4** DRAWN **SI**

DATE **05.01.2022** CHECKED **SB**



DWG No.

K22A02 - P001

REV

-

ALL DIMENSIONS TO BE VERIFIED ON SITE PRIOR TO ANY SHOP OR SITE WORKS BEING COMMENCED. ANY DISCREPANCIES TO BE REPORTED TO STOAS ARCHITECTS BEFORE ANY WORK IS PUT IN HAND. DO NOT SCALE FROM THIS DRAWING. THIS DRAWING IS TO BE READ IN CONJUNCTION WITH RELEVANT CONSULTANTS' AND SPECIALISTS' DRAWINGS. THIS DRAWING IS THE PROPERTY OF STOAS ARCHITECTS. COPYRIGHT IS RESERVED BY THEM AND THE DRAWING IS ISSUED ON THE CONDITION THAT IT IS NOT COPIED, REPRODUCED, RETAINED OR DISCLOSED TO ANY UNAUTHORISED PERSON EITHER WHOLLY OR IN PART WITHOUT THE WRITTEN CONSENT OF STOAS ARCHITECTS.