
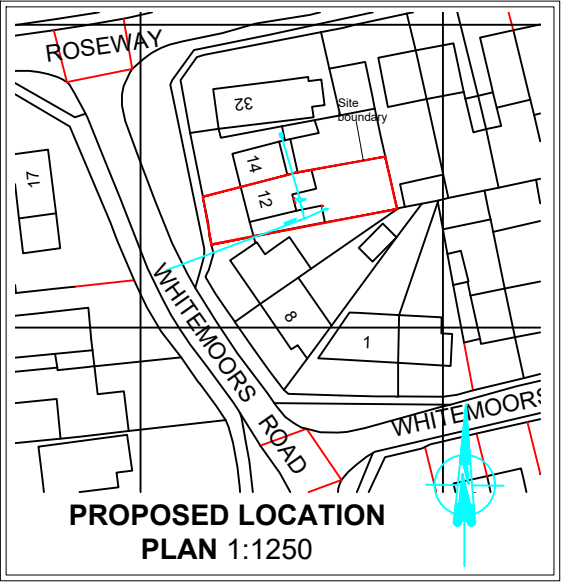
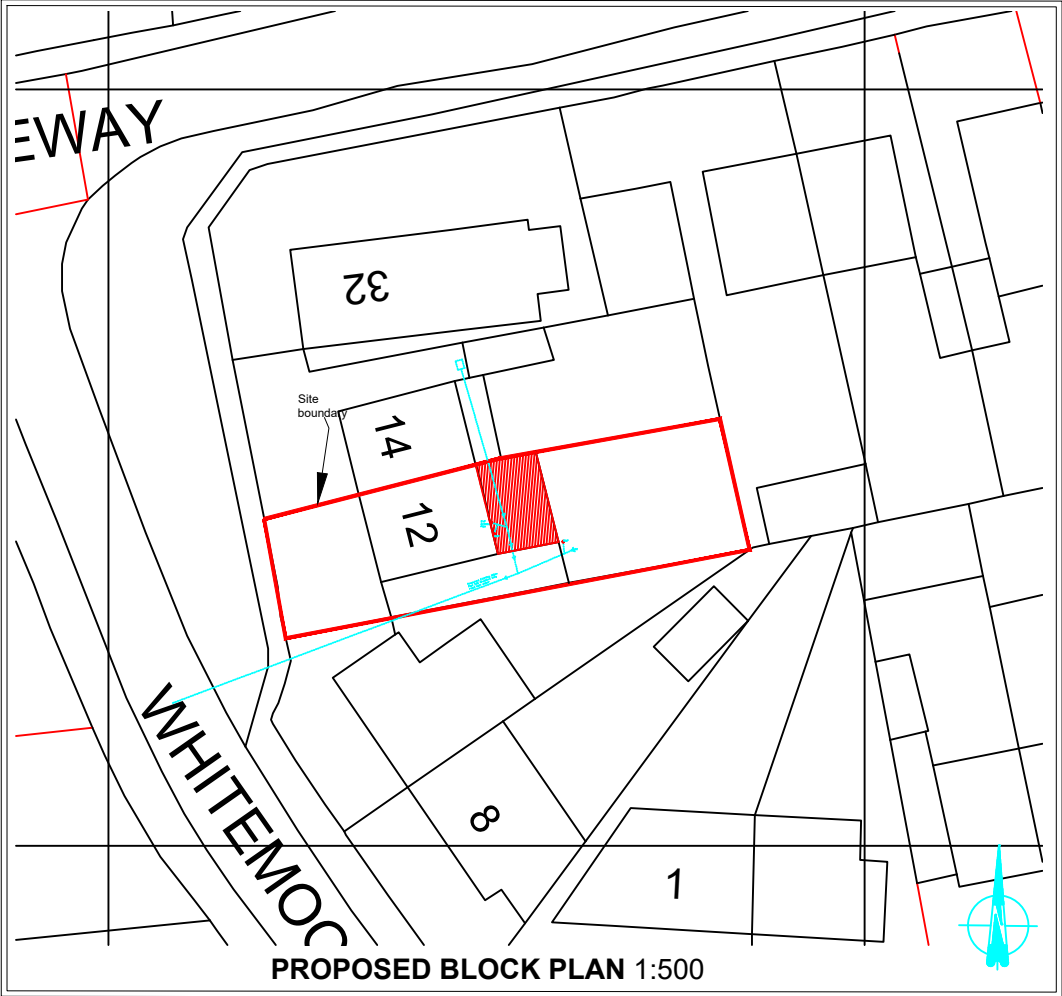
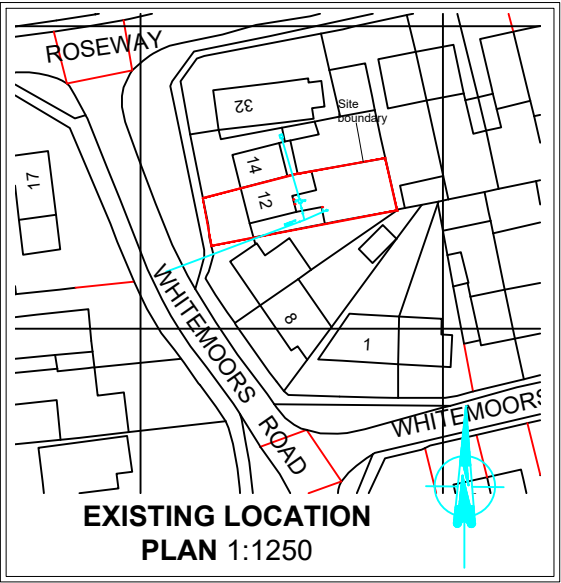


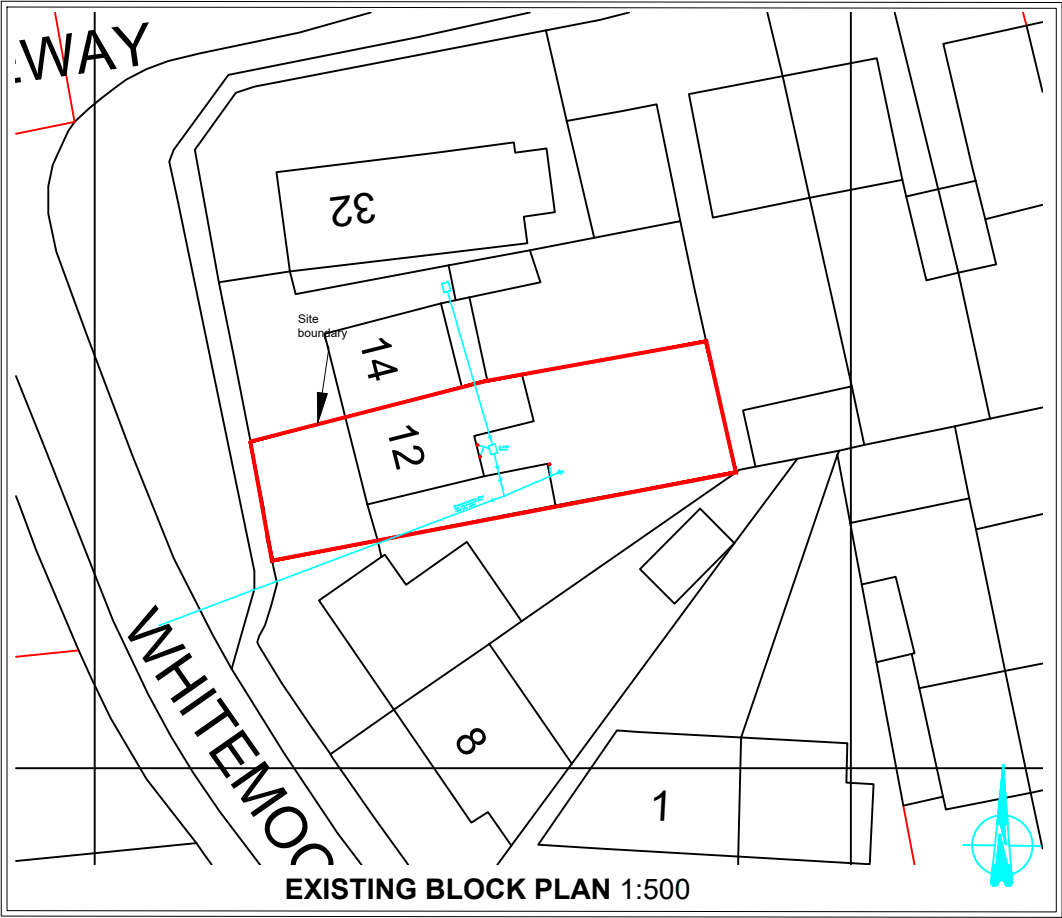

Produced from the Ordnance Survey National Geographic Database and incorporating surveyed revision available at this date.
This map shows the area bounded by 440049 297299,440191 297299,440191 297441,440049 297441,440049 297299
Crown copyright and database rights 2024 OS 100054135. Supplied by copla ltd trading as UKPlanningMaps.com a licensed Ordnance Survey partner (OS 100054135).
Data licence expires 26 June 2025. Unique plan reference: v2f/11117311/1503423

NEW PROPOSED FLOOR AREA		
GROUND	24.9m ²	268.02sq.ft
FIRST	N/A	N/A
TOTAL	24.9m ²	268.02sq.ft

- Client submission 22.07.24

BLOCK & LOCATION PLAN

CLIENT: Daniel Phillips (d.j.phillips1@hotmail.com)	
JOB DESCRIPTION: PROPOSED rear single storey extension with build over 12 Whitemoors Road Stoke Golding, Nuneaton, CV13 6EG	
SCALE 1:1250 @ A3 1:500 @ A3	DATE 22.07.24
DRAWN BY JTC	DRAWING No: 003
ALL DIMENSIONS TO BE CHECKED ON SITE BEFORE CONSTRUCTION. ANY DISCREPANCIES TO BE DISCUSSED AND AGREED WITH JC PRIOR TO PROCEEDING.	
THIS DRAWING IS THE PROPERTY OF JC AND MUST NOT BE COPIED OR REPRODUCED WITHOUT PRIOR WRITTEN CONSENT.	
HEALTH AND SAFETY EXECUTIVE (HSE) WILL NEED TO BE NOTIFIED PRIOR TO COMMENCEMENT OF THE PROJECT	