


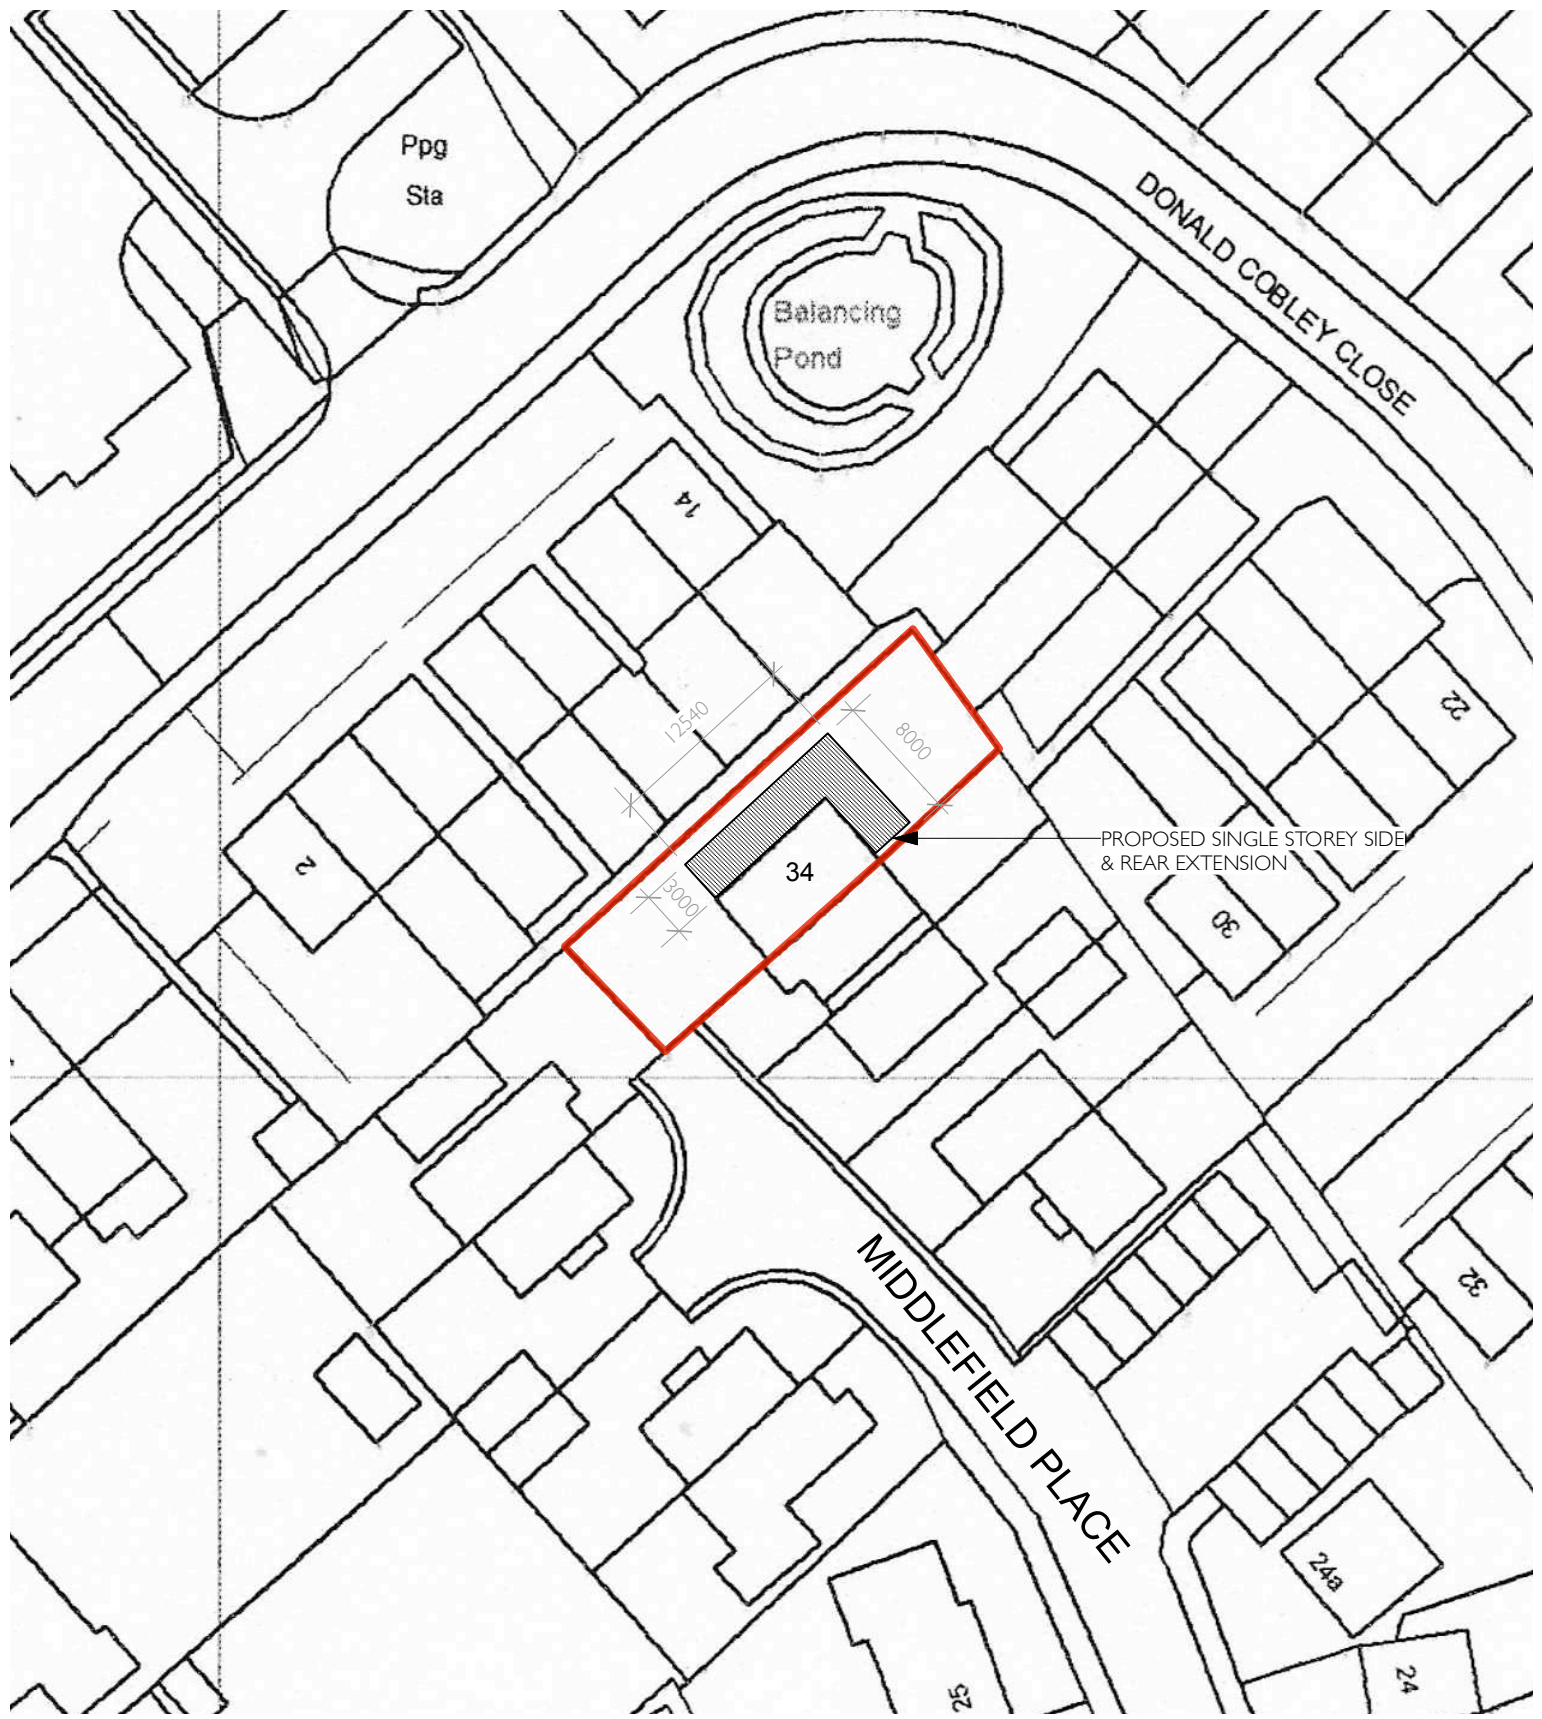

DRAWING TITLE	BLOCK PLAN			PETER THOMPSON ARCHITECTURAL SERVICES T 01455 284921 E MAIL@PETERTHOMPSONADT.CO.UK W PETERTHOMPSONADT.CO.UK A PROVIDENCE HOUSE 49 LEICESTER RD BROUGHTON ASTLEY LEICESTERSHIRE LE9 6QE					
PROJECT TITLE	PROPOSED SINGLE STOREY SIDE & REAR EXTENSION 34 MIDDLEFIELD PLACE, HINCKLEY. LEICS. LE10 0RL								
SCALE	1:500 @ A4	DATE	24.07.2024						

