


SITE LOCATION PLAN

AREA 2 HA

SCALE: 1:1250 on A4

CENTRE COORDINATES: 442649 , 295404

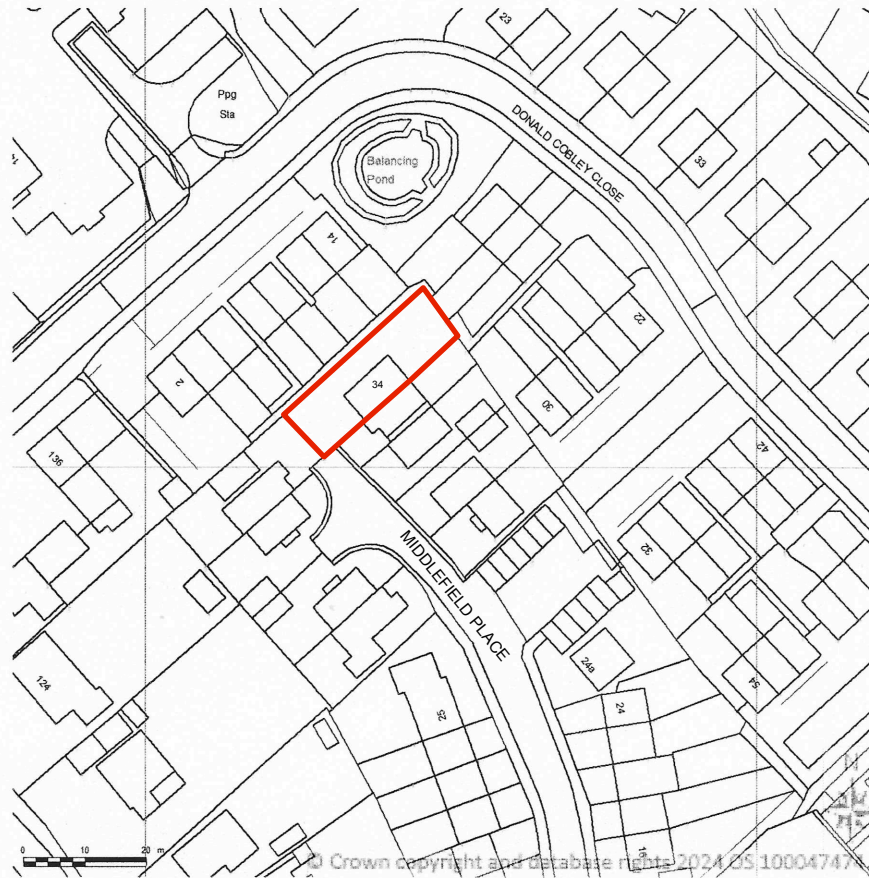


Supplied by Streetwise Maps Ltd

www.streetwise.net

Licence No: 100047474

14:47:28 24/07/2024

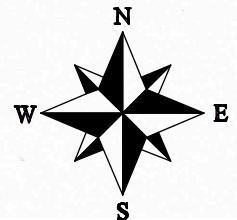

DRAWING TITLE	LOCATION PLAN			PETER THOMPSON ARCHITECTURAL SERVICES T 01455 284921 E MAIL@PETERTHOMPSONADT.CO.UK W PETERTHOMPSONADT.CO.UK A PROVIDENCE HOUSE 49 LEICESTER RD BROUGHTON ASTLEY LEICESTERSHIRE LE9 6QE					
PROJECT TITLE	PROPOSED SINGLE STOREY SIDE & REAR EXTENSION 34 MIDDLEFIELD PLACE, HINCKLEY. LEICS. LE10 0RL								
SCALE	1:1250 @ A4	DATE	24.07.2024						
				0m20m40m60m80m100m					