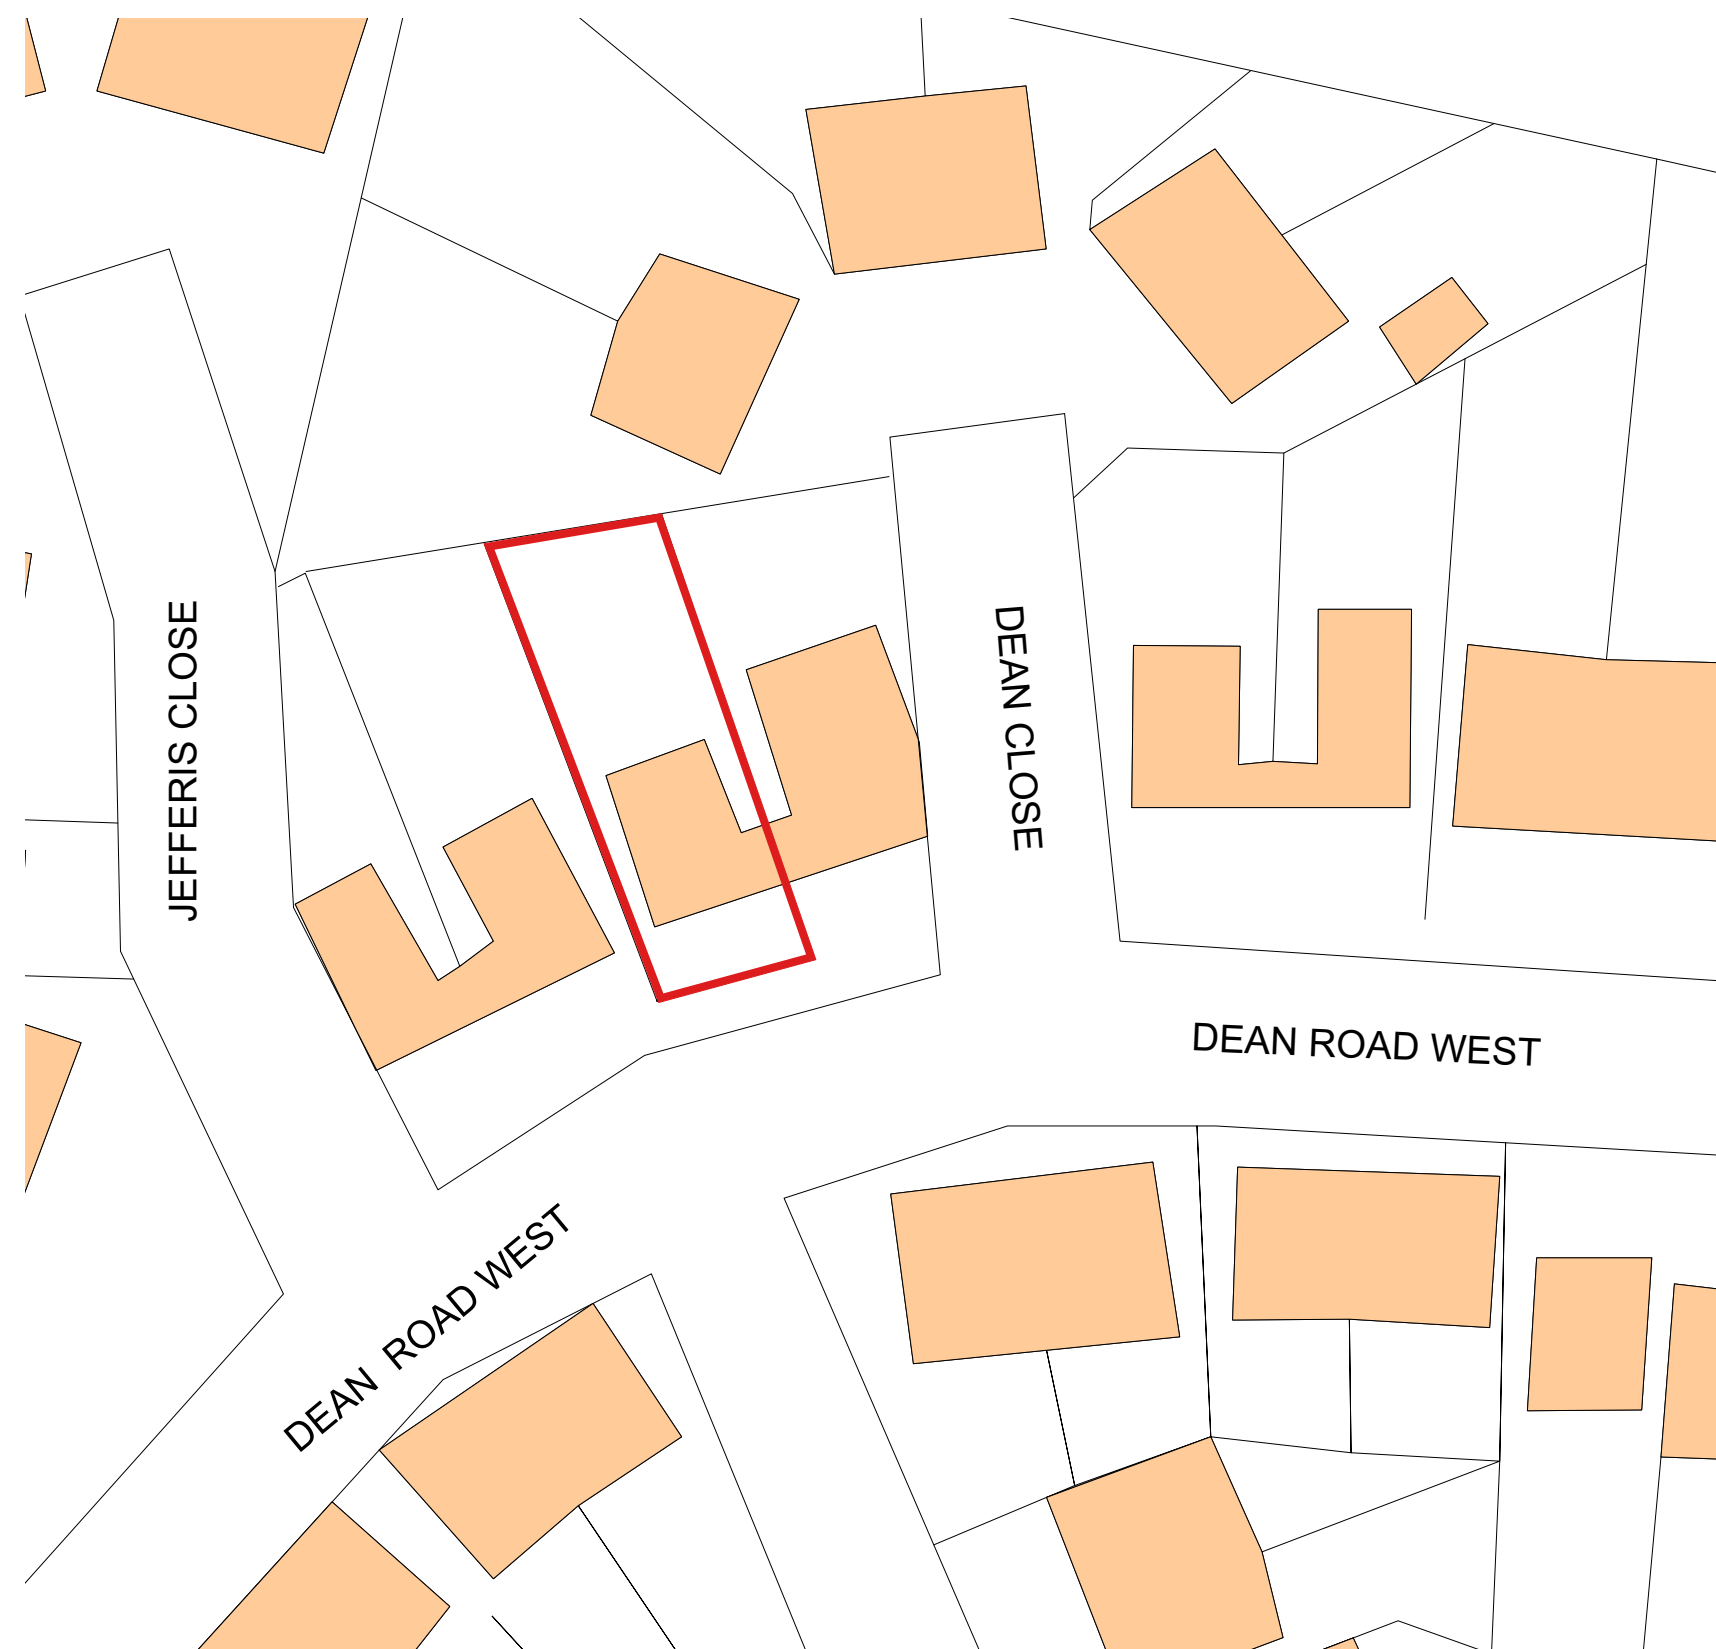
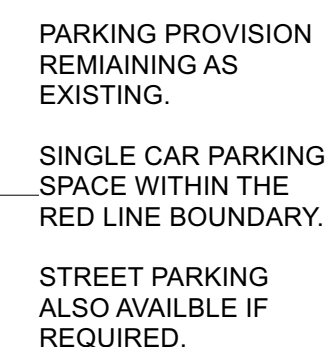


[illegible]

FOR PLANNING PURPOSES ONLY			
/	MAY 23	FIRST ISSUE	
REVISION	DATE	DESCRIPTION	
ANY VARIANCE SUBJECT TO AMENDMENT IS BASED UPON THE ORDINANCE. SURVEY MADE BY THE ACTION OF THE CONTROLLER OF THE ENVIRONMENT OFFICE. ORDON OFFICER RESERVES NO RESPONSIBILITY CAN BE TAKEN FOR ANY VARIANCE BASED ON THE INFORMATION CONTAINED HEREIN.			
SCHEME:			
38 DEAN ROAD WEST HINCKLEY, LE10 1QB			
TITLE:			
SITE PLAN & CAR PARKING			
PROJECT NO:	A2		
DATE	25/04/2023		
SCALE	1:500		
	MAY 2023		
	FOR PLANNING PURPOSES ONLY		