


Simon Orton - 11 Saddlers Close

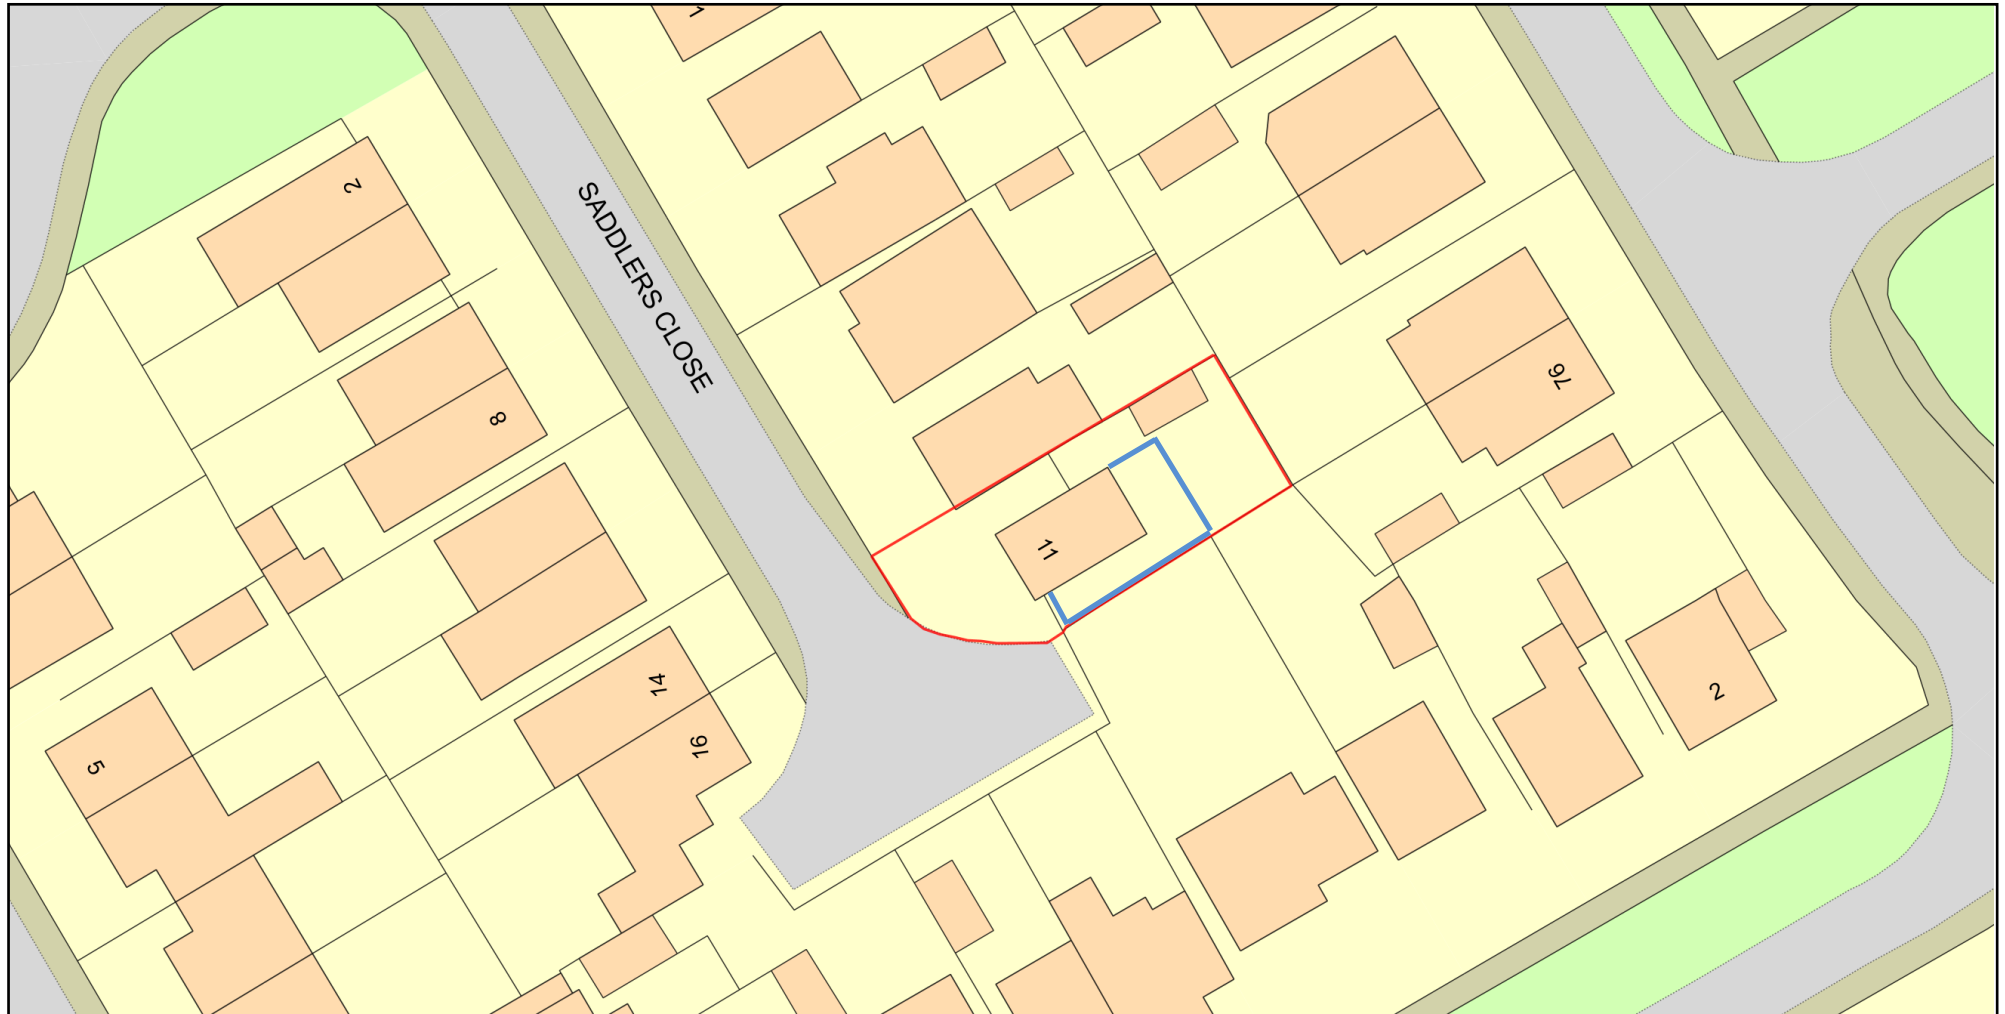

0 20
Metres



Plan Produced for: Simon Orton - 11 Saddlers Cl

Date Produced: 15 Nov 2024

Plan Reference Number: TQRQM24320081537243

Scale: 1:500 @ A4

© Crown copyright and database rights 2023 OS 100042766

