





Legend

- 1 = Existing Tarmac Drive
- 2 = Proposed Tarmac Drive
- 3 = Concrete Base
- 4 = Soft Landscaping

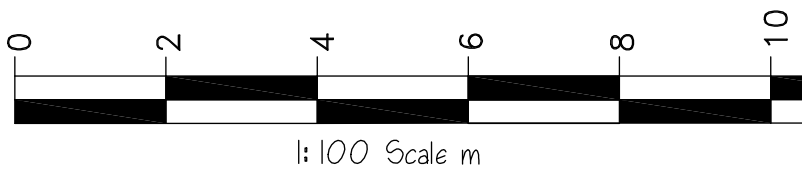

NO DIMENSIONS TO BE SCALED FROM THIS DRAWING		
This drawing is issued for the use and exclusive use of the client and is not to be used for any other purpose. It is the client's responsibility to ensure that the information is accurate and up to date. The client is responsible for the accuracy of the information shown. All rights reserved. © 2023. All rights reserved. © 2023. All rights reserved. © 2023.		
Rev	Date	Description
1		1st

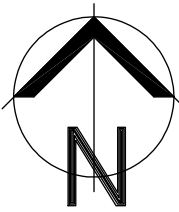

sturch

Tel: 07948 382917 | e:lsturch@gmail.com

Project

Entrance Land
Crofters Vale Park
Main Street
Barlestone

Client

Crofters Vale Park

Drawing

Proposed Landscaping

Dwg No: 08 202-3

Rev: #

Scale: 1:100 @A

Date: 21/07/23