




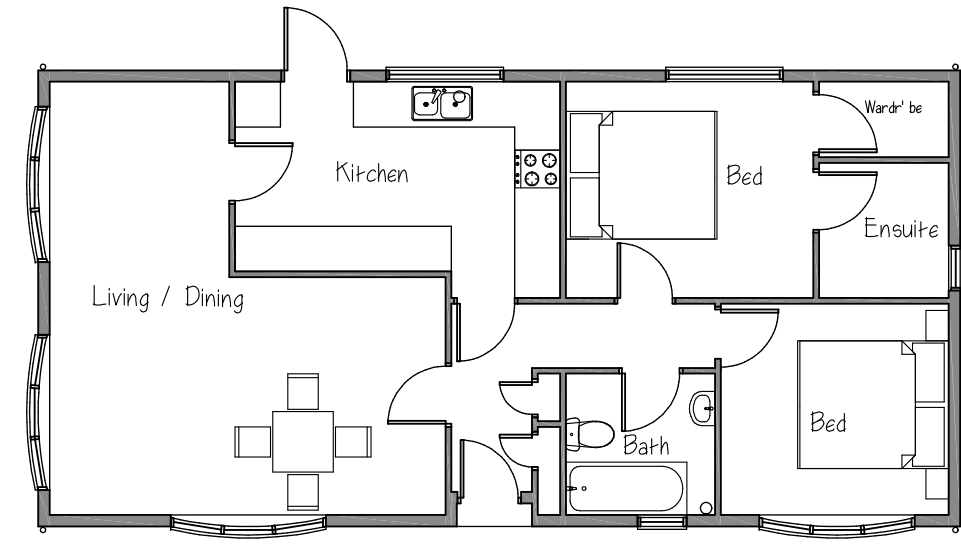

A
2 Bed Park Home
Scale 1:100

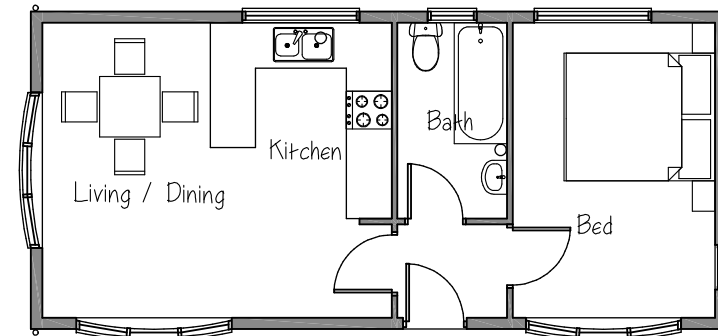

B
1 Bed Park Home
Scale 1:100

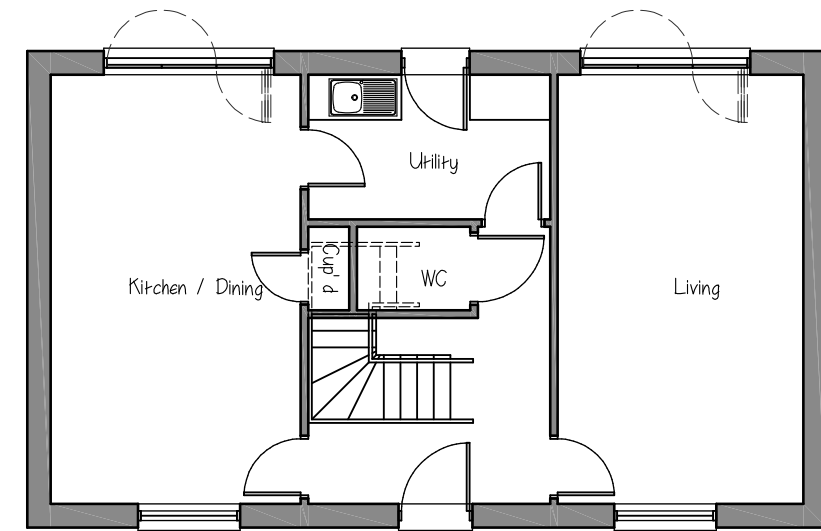


C
3 Bed Dormer cottage
(Permitted in Decision
22/00083/FUL)
Scale 1:100



Domestic refuse and recycling bins
Scale 1:100

4

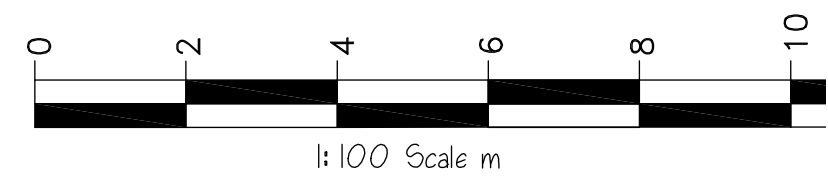

sturch
Tel: 07948 382917 e:sturch@gmail.com

Project
Entrance Land
Crofters Vale Park
Main Street
Barlestone

Client
Crofters Vale Park

Drawing
Proposed Block Plan and
Landscaping

Dwg No: 03 202-3 Rev #
Scale 1:100 @A Date 27/07/23