


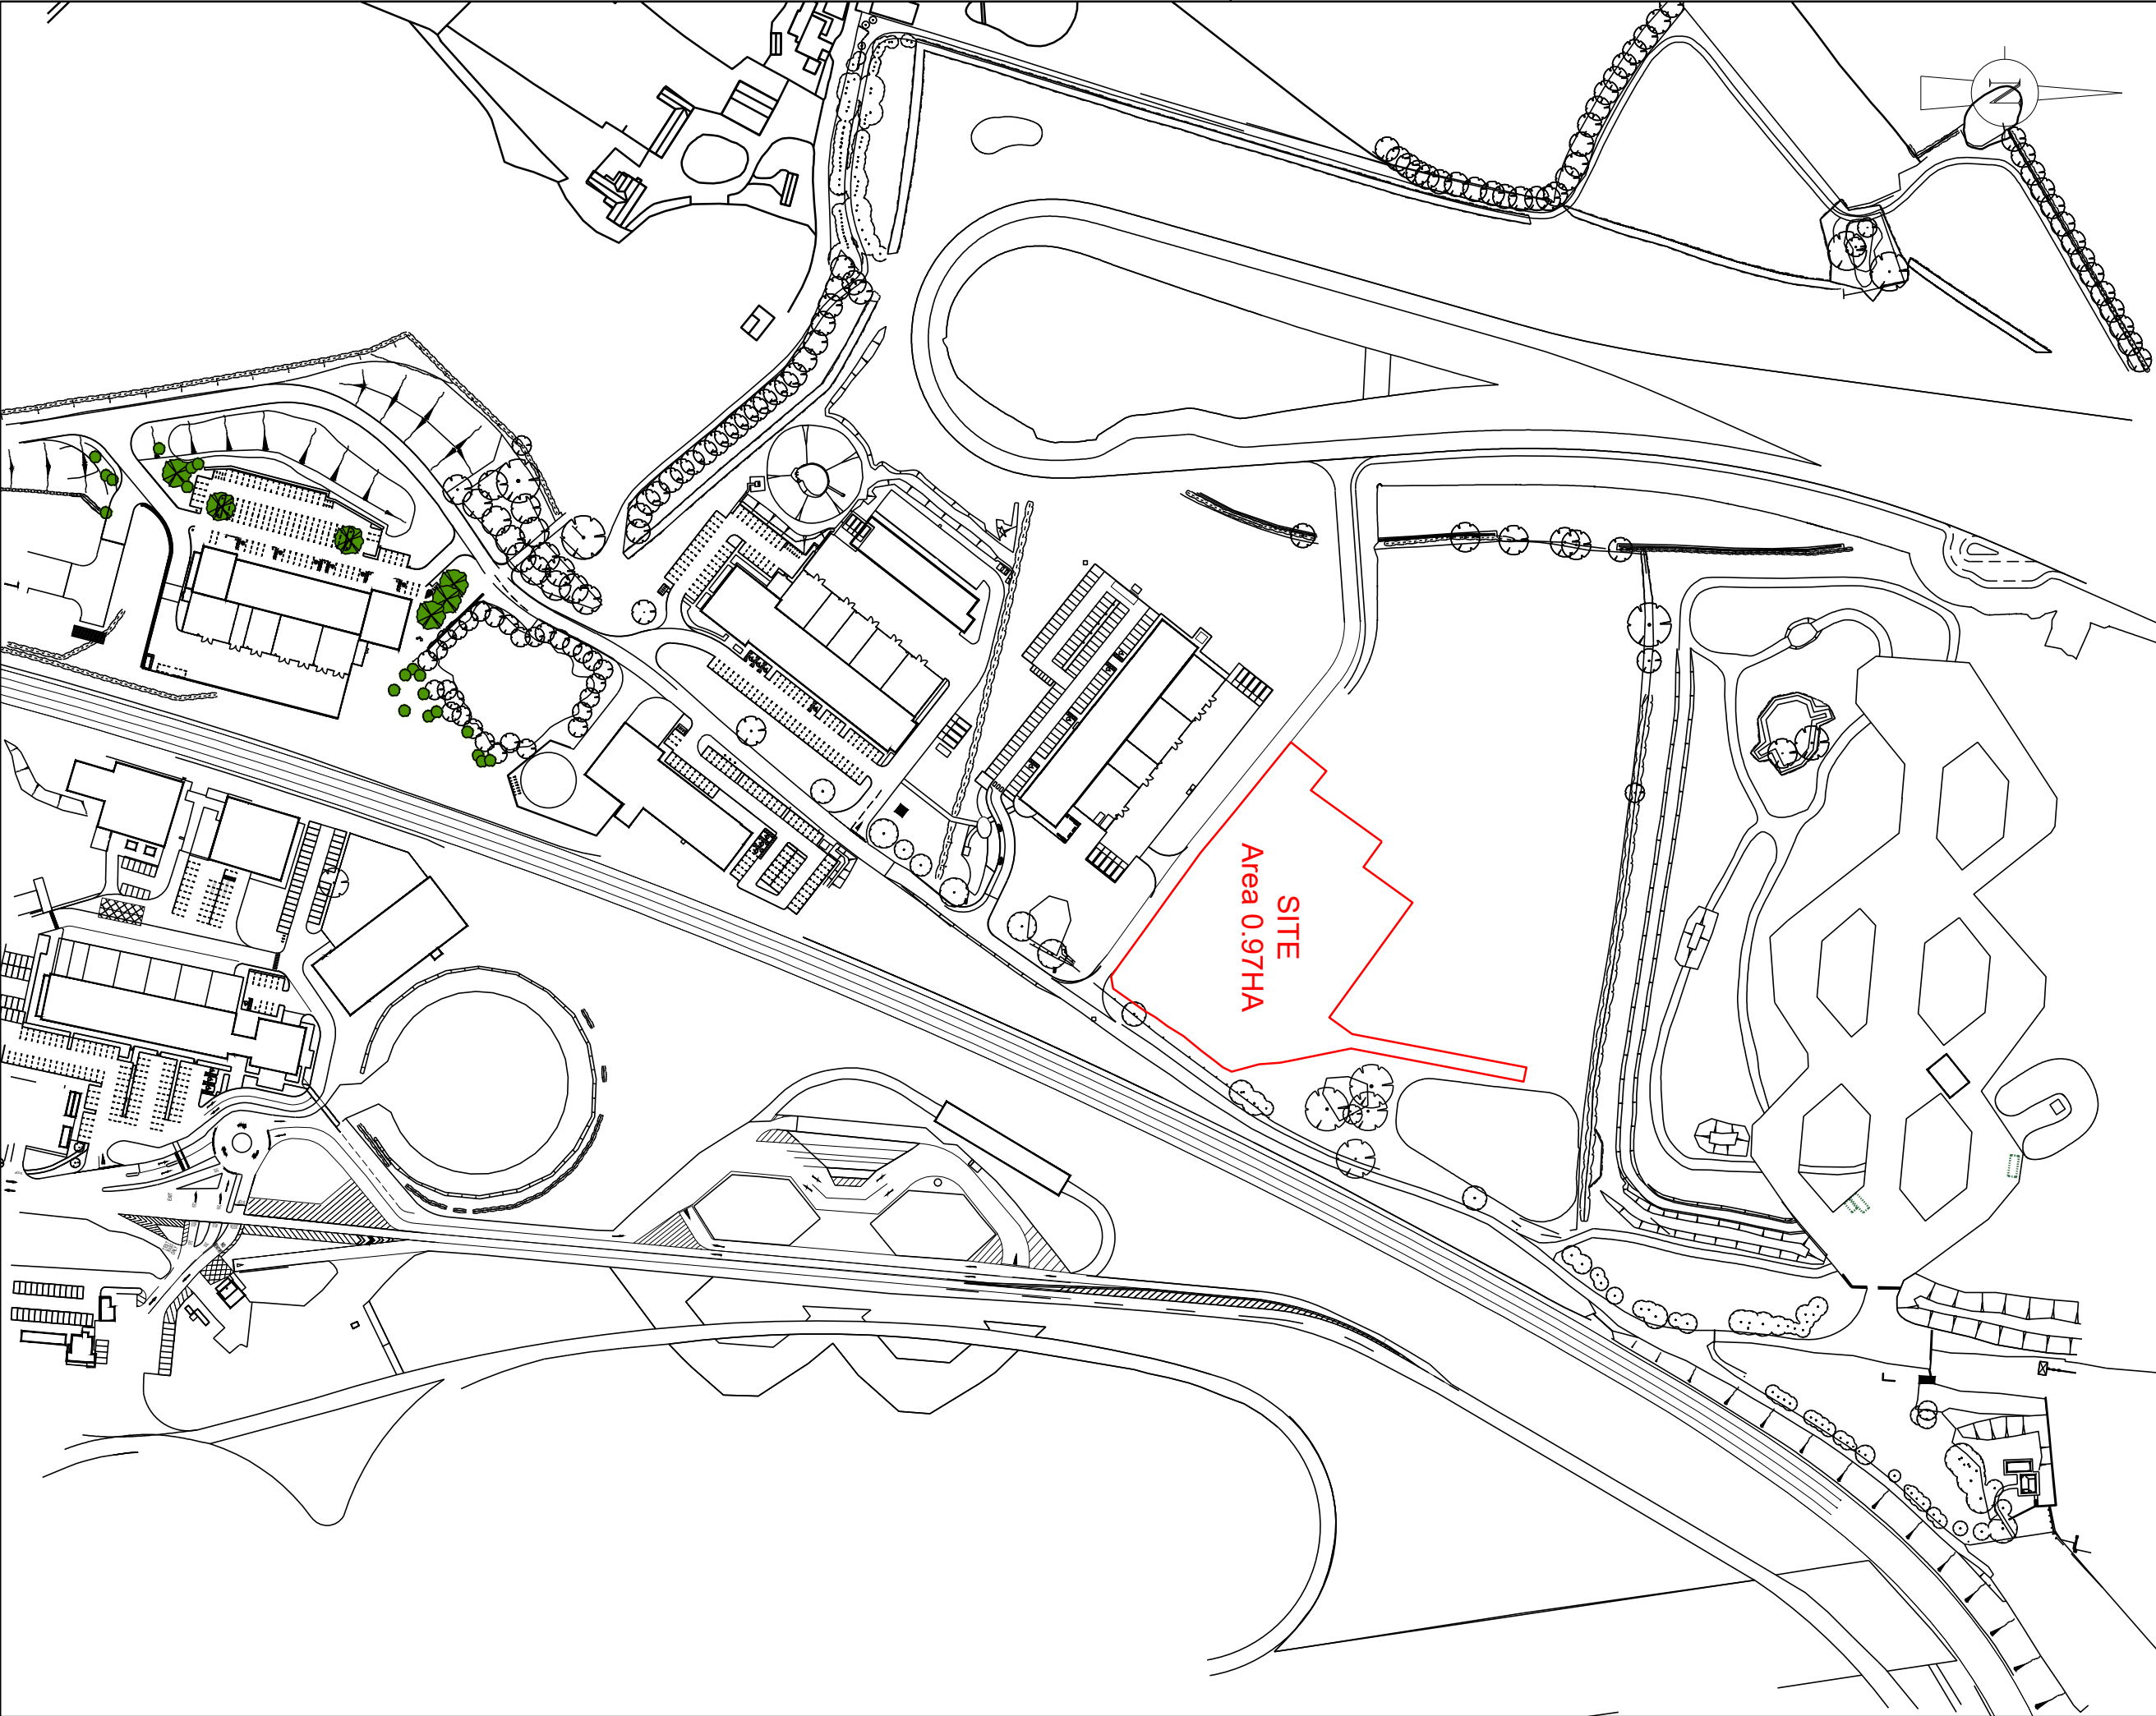

0:\PROJECTS\AUTOCAD STANDARDS\BCAL DRAWING FRAMES\BCAL A3 Frame Rev A.DWG

This drawing is Copyright, is the property of BCAL and cannot be copied or used without the written consent of this company.

This drawing to be read in conjunction with all relevant BCAL, Architects, M & E, Specialist Consultants and Contractors project specific drawings and specifications.

Current British Standards apply.

All dimensions are in millimetres. (U.N.O)

All levels are in metres. (U.N.O)

Written dimensions only shall be used.

Do Not Scale.

Any discrepancies shall be brought to the attention of BCAL immediately.

IF IN DOUBT ASK.

NOTES

Refer also to Drawings

No	Description	Date	By	Chk
Revisions to this Drawing				
Dwn:	BPK	Date:	12/07/2023	Chk: MB

BCAL

CONSULTING

Orient House, Church Way, Wellingborough, Northamptonshire, NN8 4HJ

Tel: 01933 440024 Web: www.bcal.co.uk

Client

Horiba - MIRA

Project

Multi-Use Pad

Dwg. Title

Site Location Plan

Scales @ A3	Drawing No.	Rev
1/2500	7045-XX-NW08-XX-DR-X-02	P1

StatusPRELIMINARY