


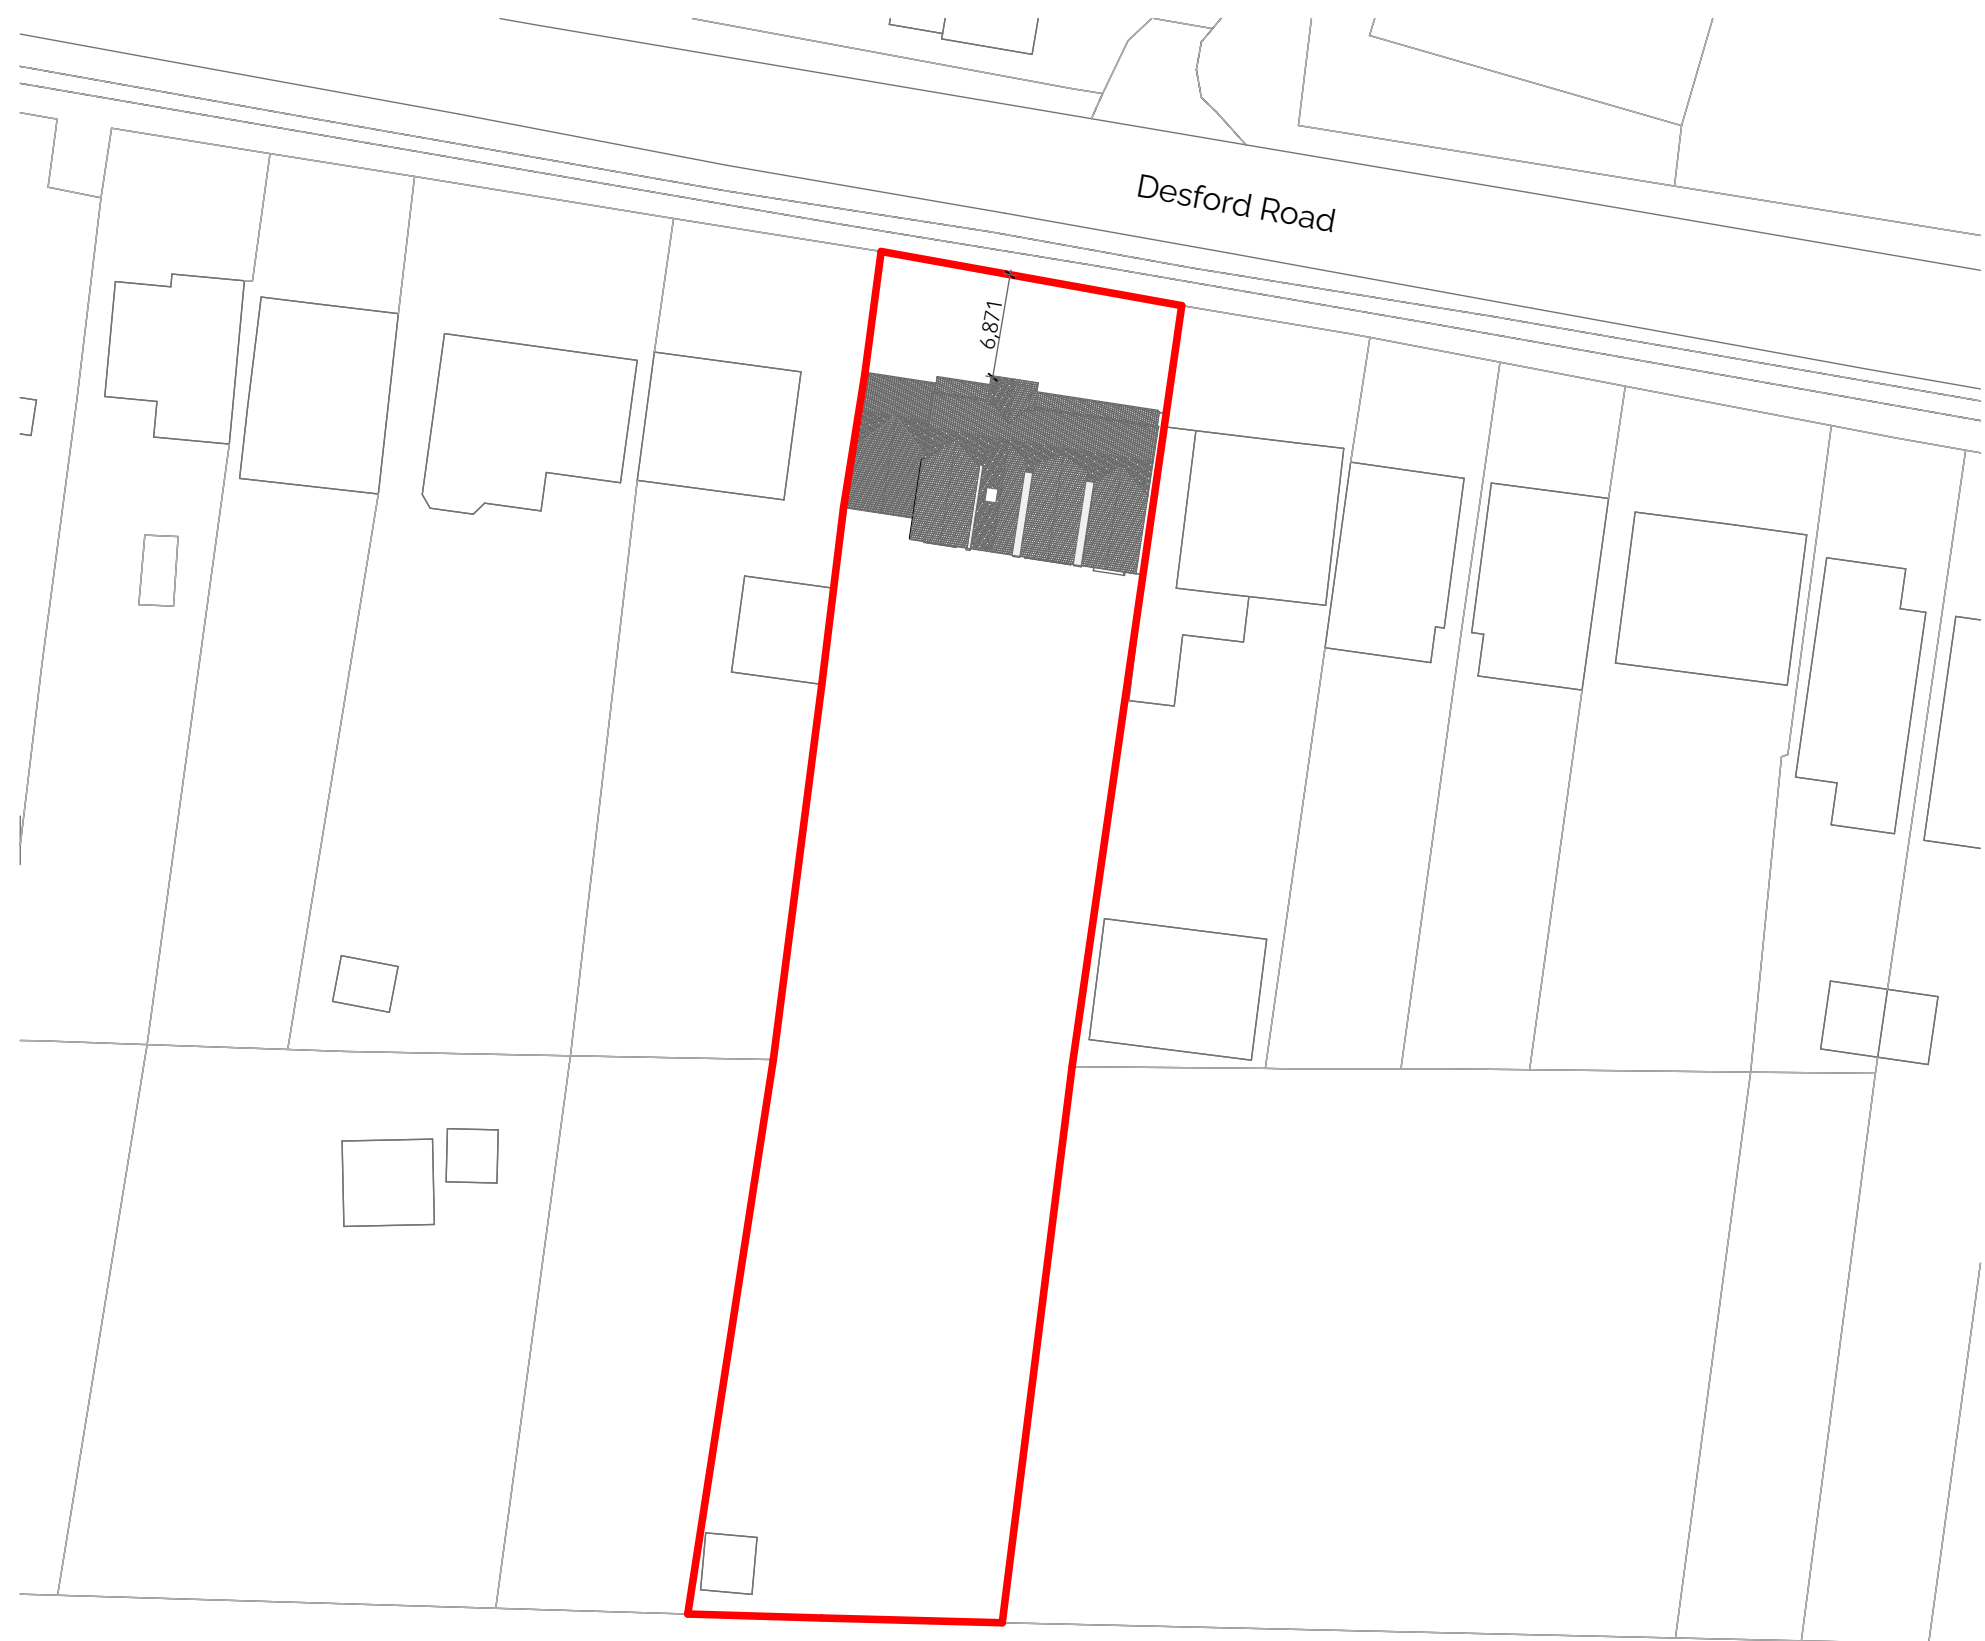


2
Block Plan
1:500

Purpose of Issue	notes	architect
------------------	-------	-----------



SCALE 1:500

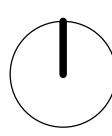

architect

HAYWARD MCMULLAN ARCHITECTS

The Stables, Braeside, 67 Burton Road, Melton Mowbray, LE13 1DL T.01664 566997 t. 01664 566997 info@haywardmcmullan.com

project	drawing title		
59 Desford Road, Thurlaston, Leicester, LE9 7TE	Block Plan		
client	scale @ A3	drawn by	
	1:1, 1:500	CH	
	Project No.	Drawing Number	rev
	2536	A002A	