



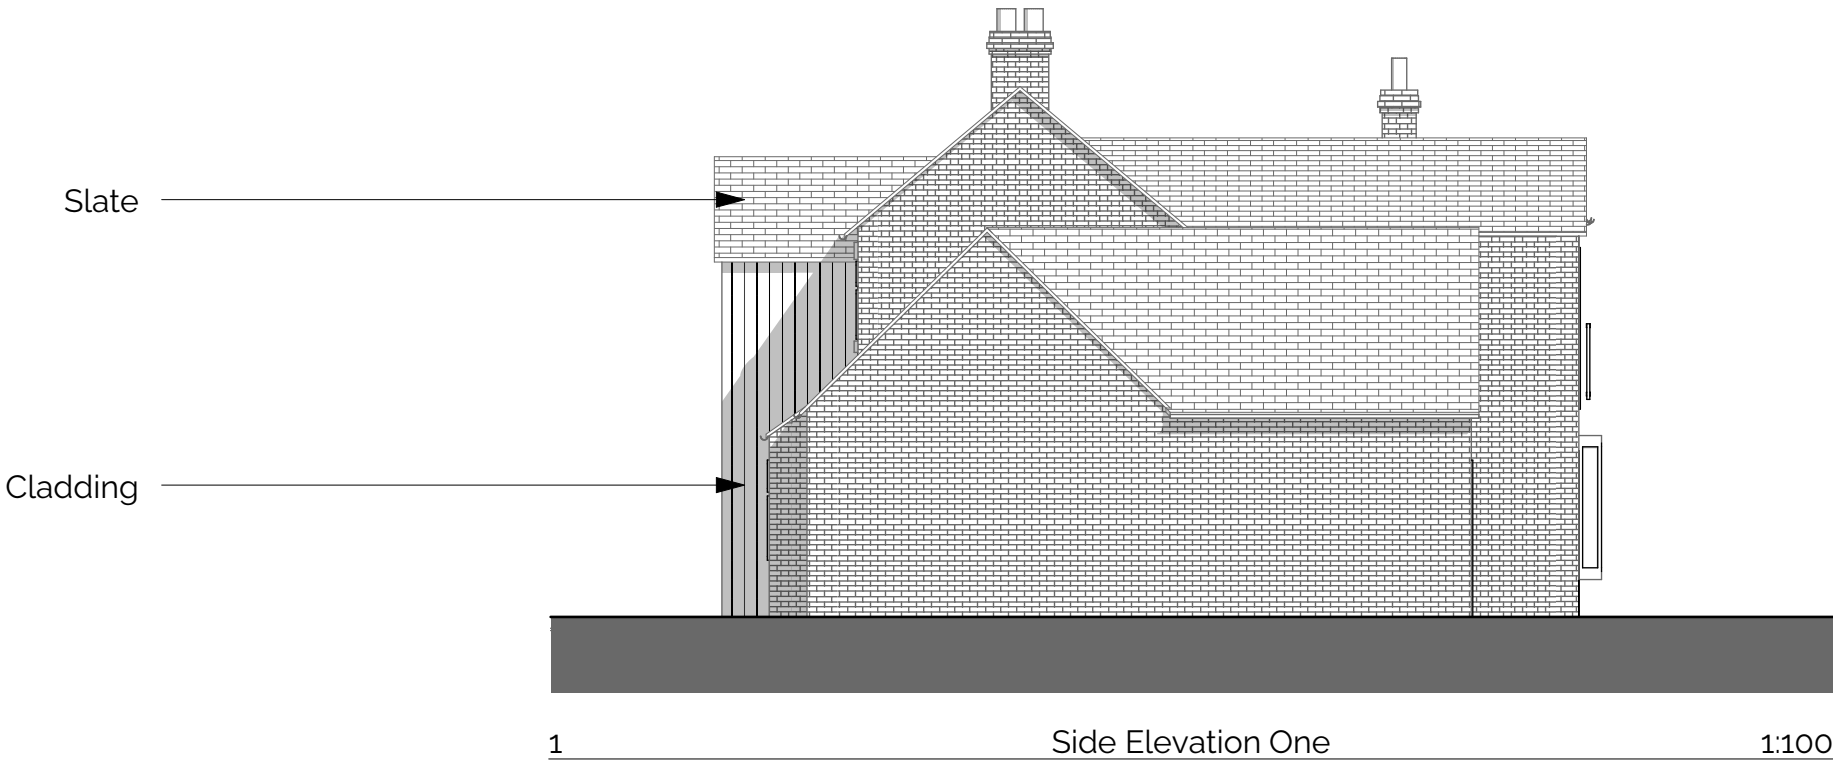

Purpose of Issue	notes	architect
HAYWARD MCMULLAN ARCHITECTS The Stables, Braeside, 67 Burton Road, Melton Mowbray, LE13 1DL T.01664 566997 t. 01664 566997 info@haywardmcmullan.com		
project	drawing title	
59 Desford Road, Thurlaston, Leicester, LE9 7TE	Proposed Elevations	
client	scale @ A3	drawn by
	1:100,	CH
	Project No.	Drawing Number
	2536	PL102B

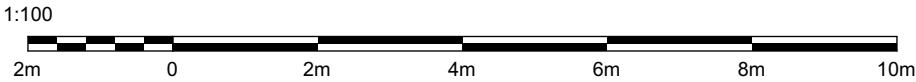

3 Scale Bar