


D-D EXISTING SIDE ELEVATION 1

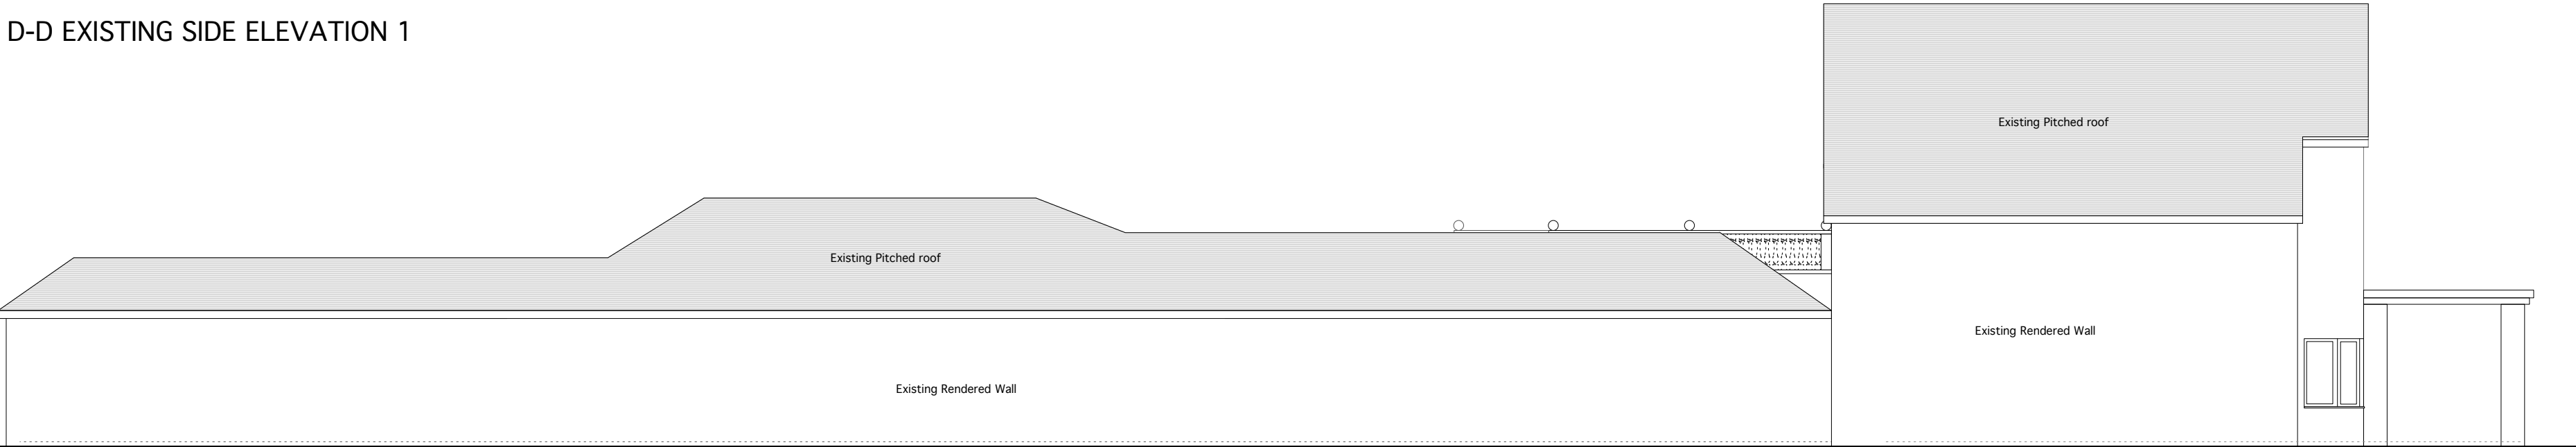


E-E EXISTING SIDE ELEVATION 2



A-A EXISTING FRONT ELEVATION



C-C EXISTING REAR ELEVATION 2

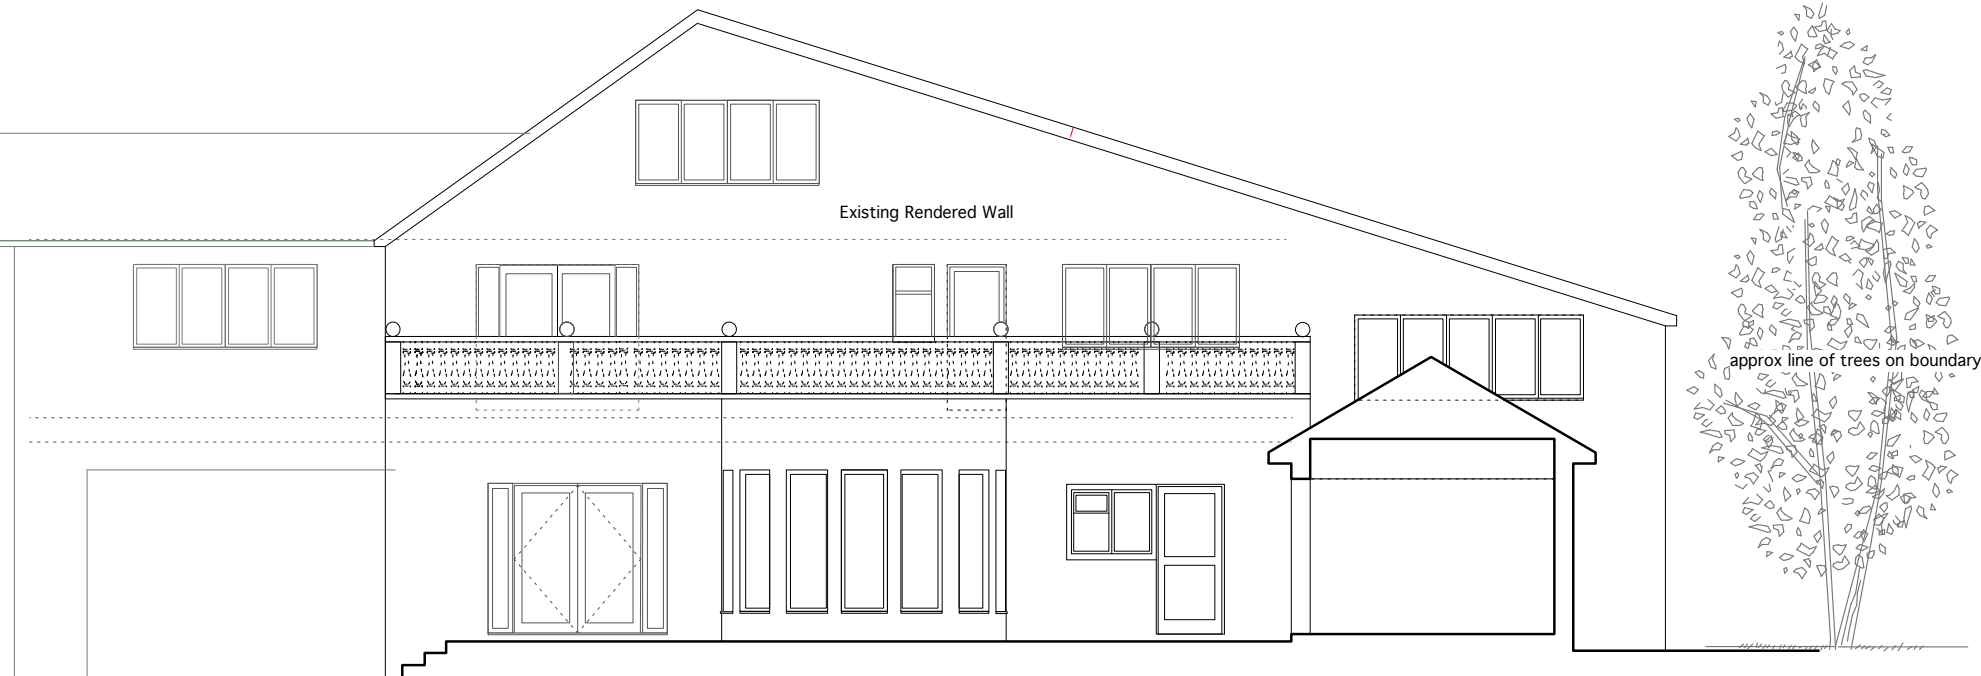

B-B EXISTING REAR ELEVATION 1