
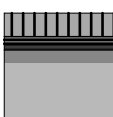
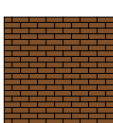
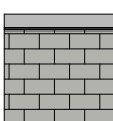
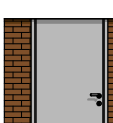
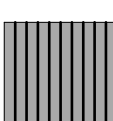
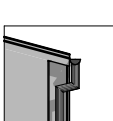



Issue Status			
Planning			
This drawing is copyright. Only figured dimensions to be worked to.			
Revision			Date
P1	First Issue	SK	AD 18.10.23

Walling	
	Cementitious Sheet Cladding Colour: Grey
	Metal Sheet Cladding Colour: Brown
	Brick Colour: Brown
	Block Colour: Grey
Doors/Windows/Rooflights	
	Doors Colour: Grey
Roofs	
	Cementitious Sheet Roofing Colour: Grey
Trims etc	
	Rainwater Goods Colour: Black
	Trims etc. Colour: Grey

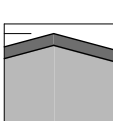


Elevation to West

E-11

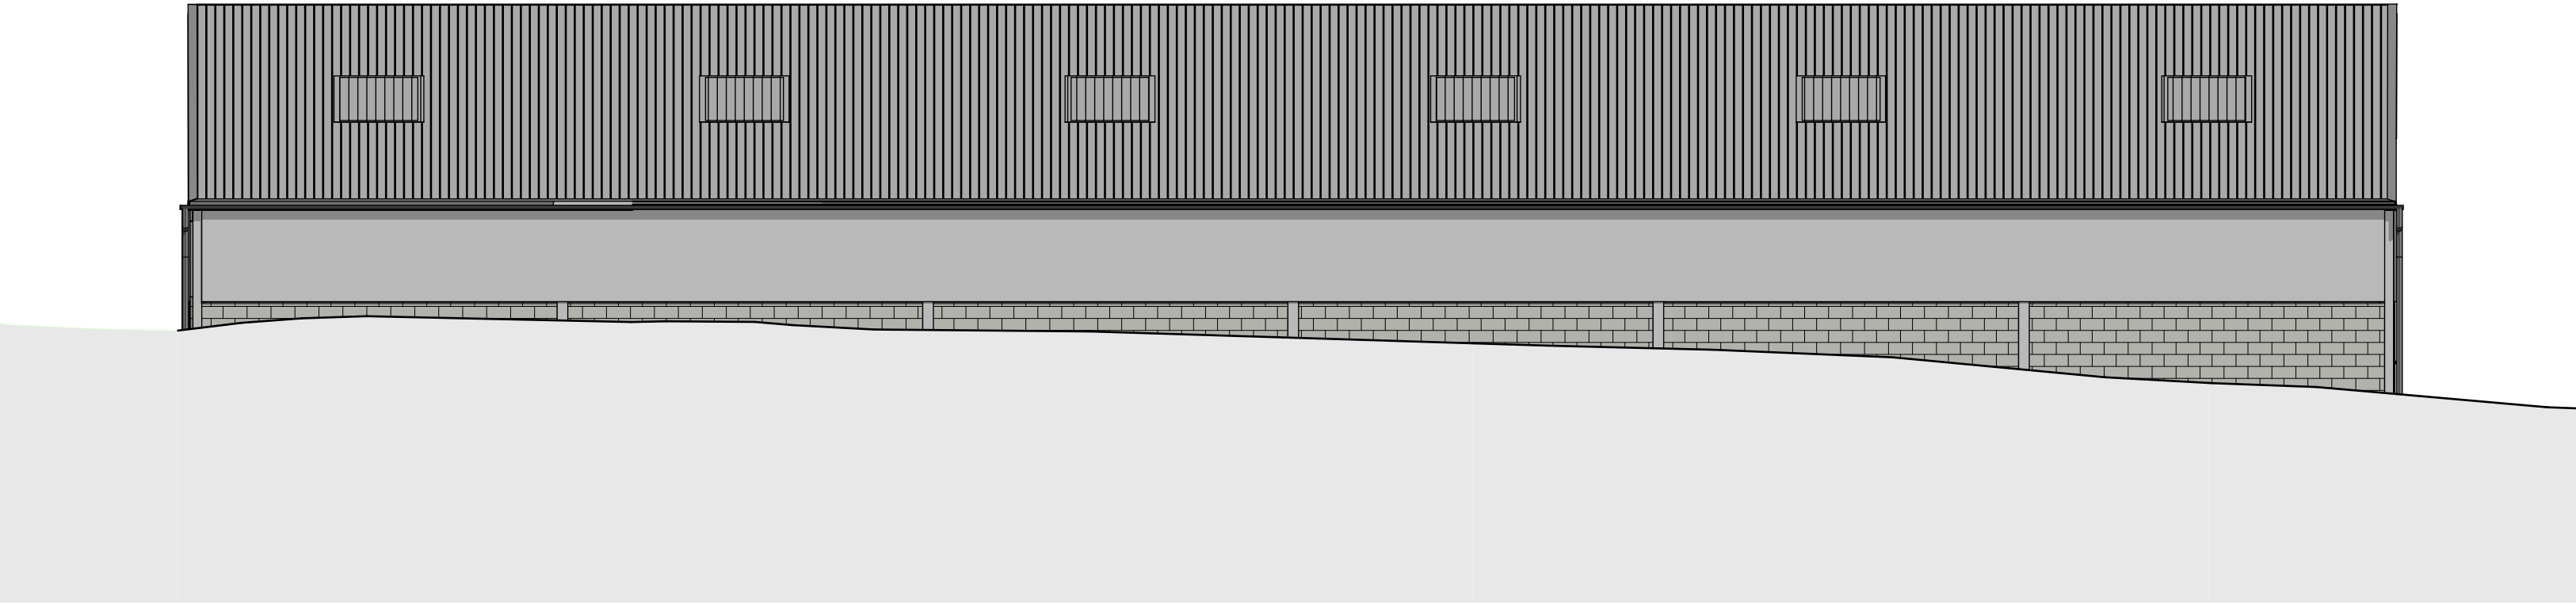


Elevation to North

E-12

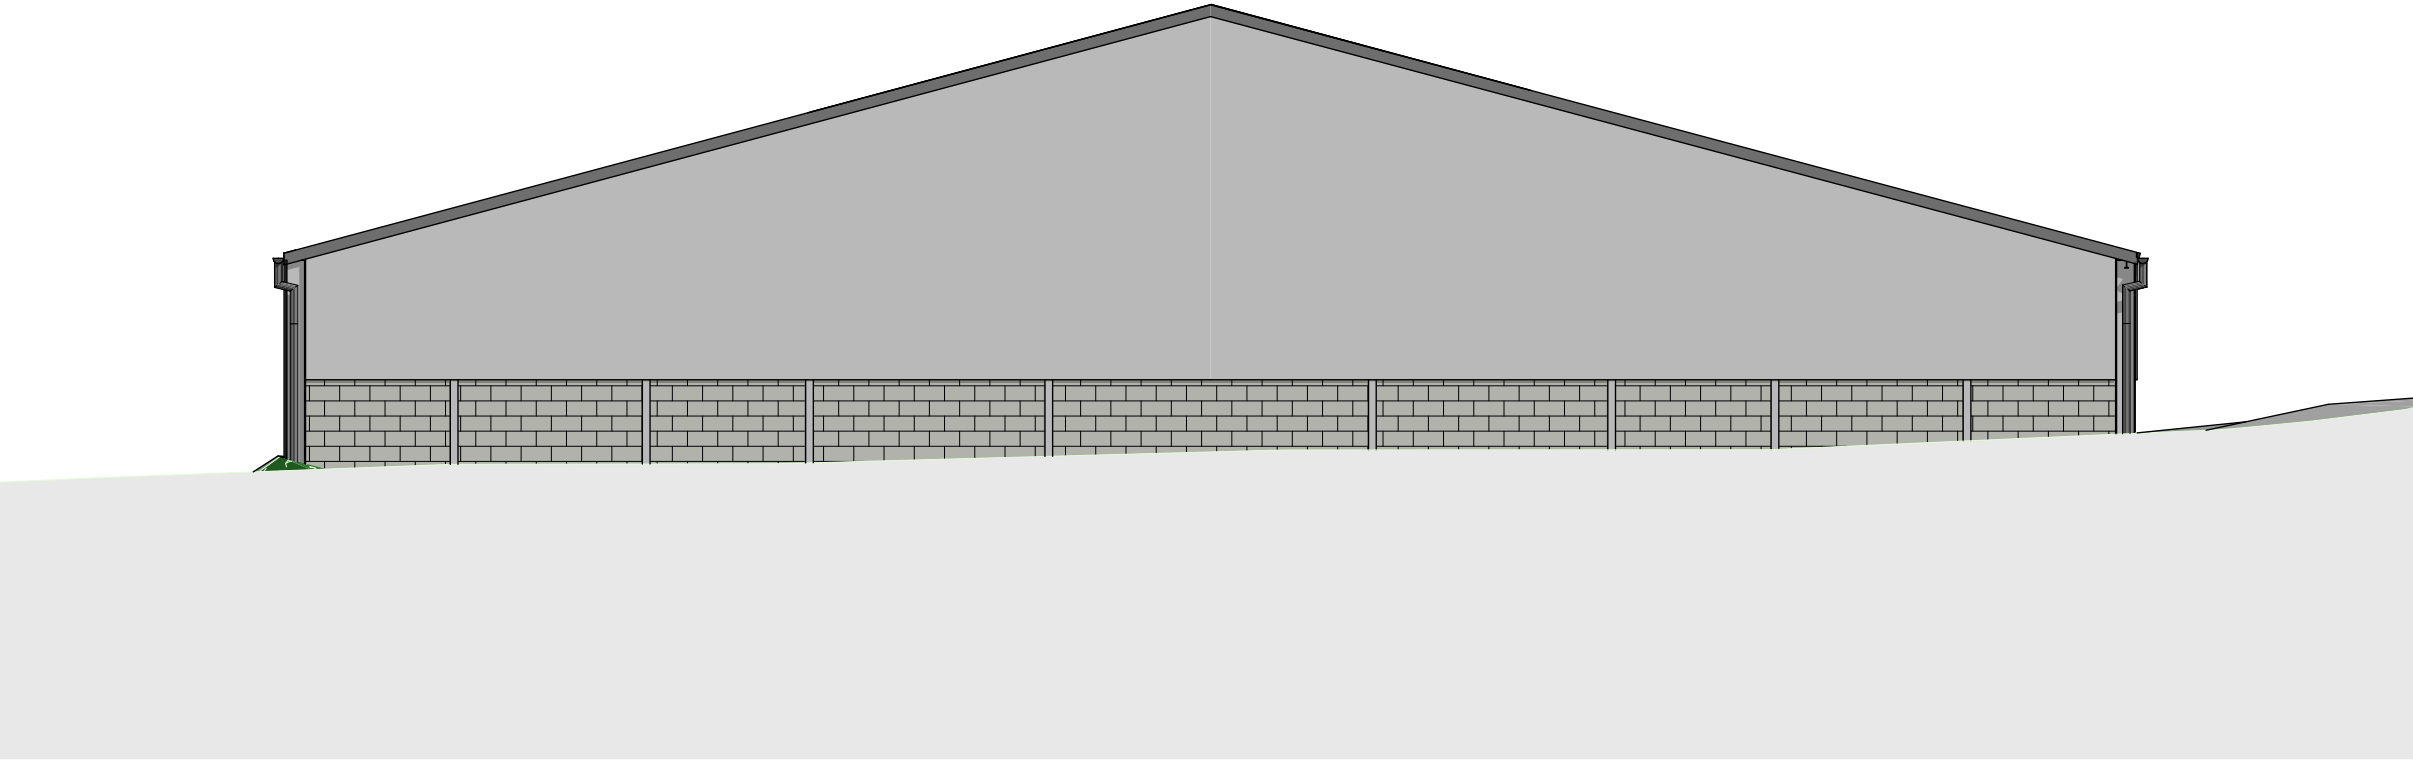

Elevation to East

E-13

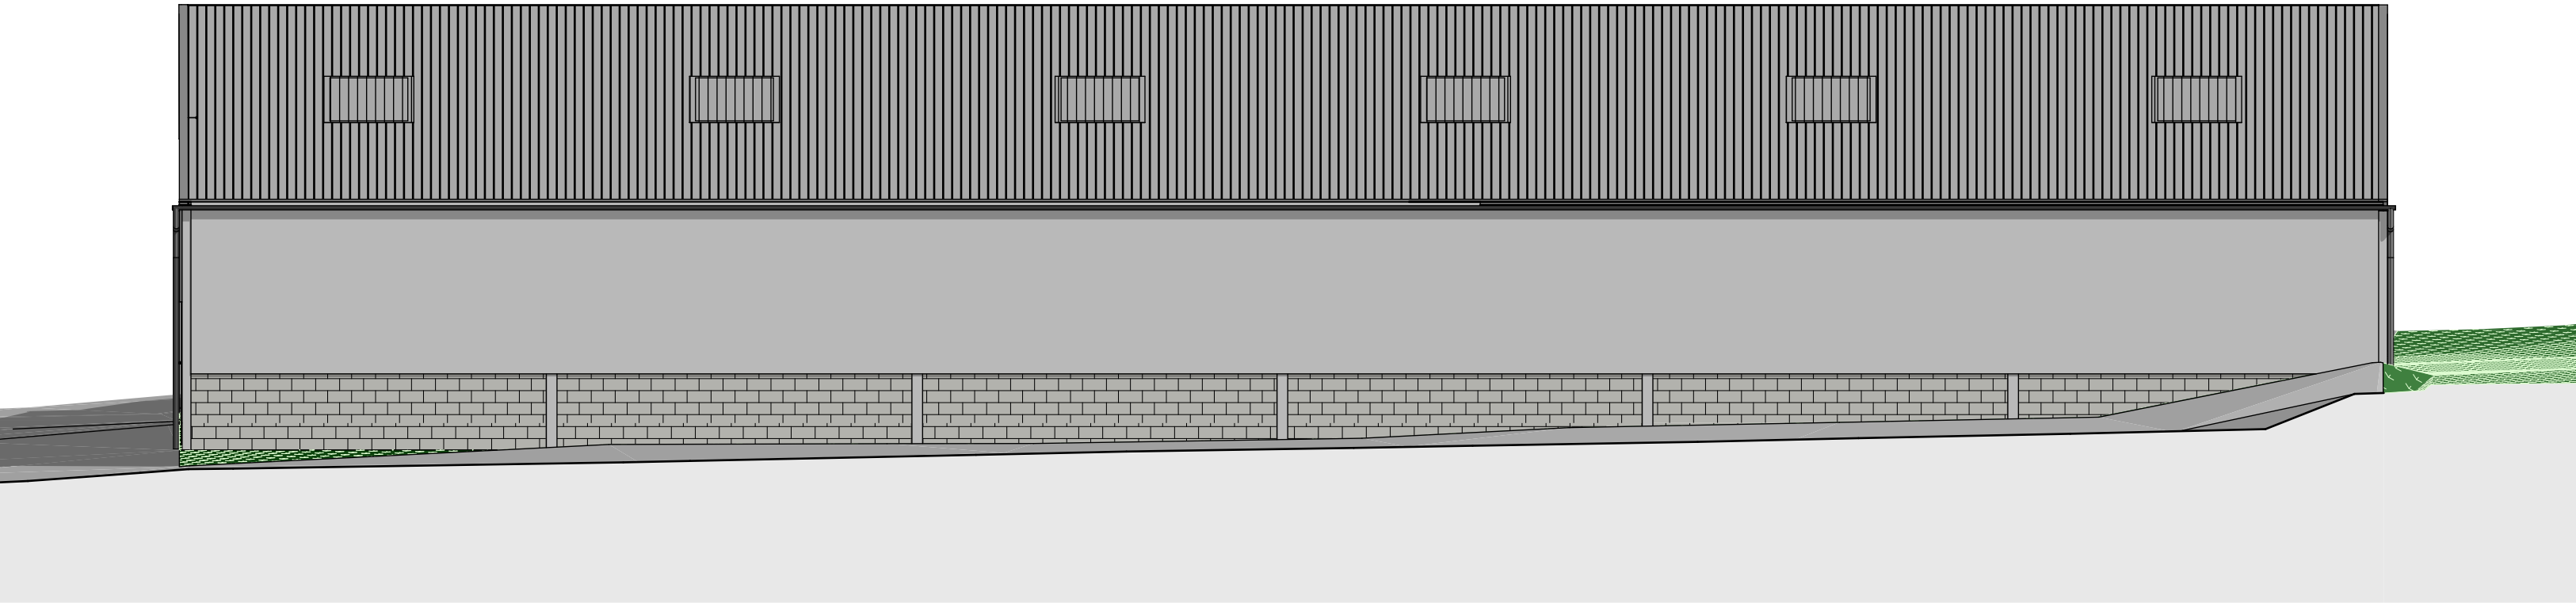

Elevation to South

E-14

1:100
0 3000 6000mm

client			
Williams			
project			
Hill Farm, Fenny Drayton Change Of Use			
drawing			
Barn 1 - Elevations as Existing			
date	19.09.23	scale	1:100 @ A1
drawn	SK	checked	AD

BROWN & CO
ARCHITECTURE + PLANNING
www.brown-co.com

Norwich
St Neots
Brown & Co Registered Office: The Atrium, St. George's Street, Norwich, Norfolk, NR3 1AB
Registration no: 00302092 Registered in England & WalesHumber
Lincoln
01482 421234
01522 45780001482 421234
01522 457800

22	108	S0012	P1
----	-----	-------	----