



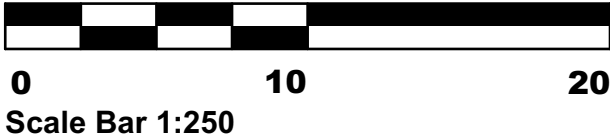

Please Note:

- This drawing may be printed and scaled FOR PLANNING PURPOSES.
- All dimensions to be CHECKED ON SITE and any DISCREPANCY reported to Design Three Sixty.
- The site boundary shown is the best assumed from available data & does NOT represent legal ownership.
- All dimensions in mm unless otherwise stated.

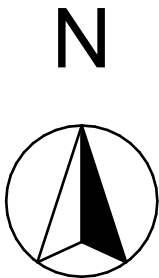

Revisions.

DESIGN THREE SIXTY

E: info@designthreesixty.co.uk
T: +44 (0) 7904 224864
W: www.designthreesixty.co.uk

Project:
Works to trees

Desford Hall,
Leicester Lane,
Desford,
Leicestershire,
LE9 9JJ

Client:
Shropshire Land Ltd

Drawing Title:
Image with Tree Tags

Drawing by: IG / KF / SK	Checked by: IG / KF / SK
Date: 04-06-2025	Scale: As Shown @A3
Drawing Number: 227-02	Revision: ○ A / B / C / D / E F / G / H / I / J / K