
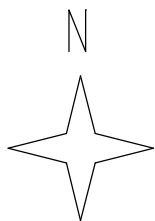


Stanfords VectorMap

15 Clives Way, Hinckley, Leicester, LE10 0EU

REF:SP 108035

Plan No 1689/BP

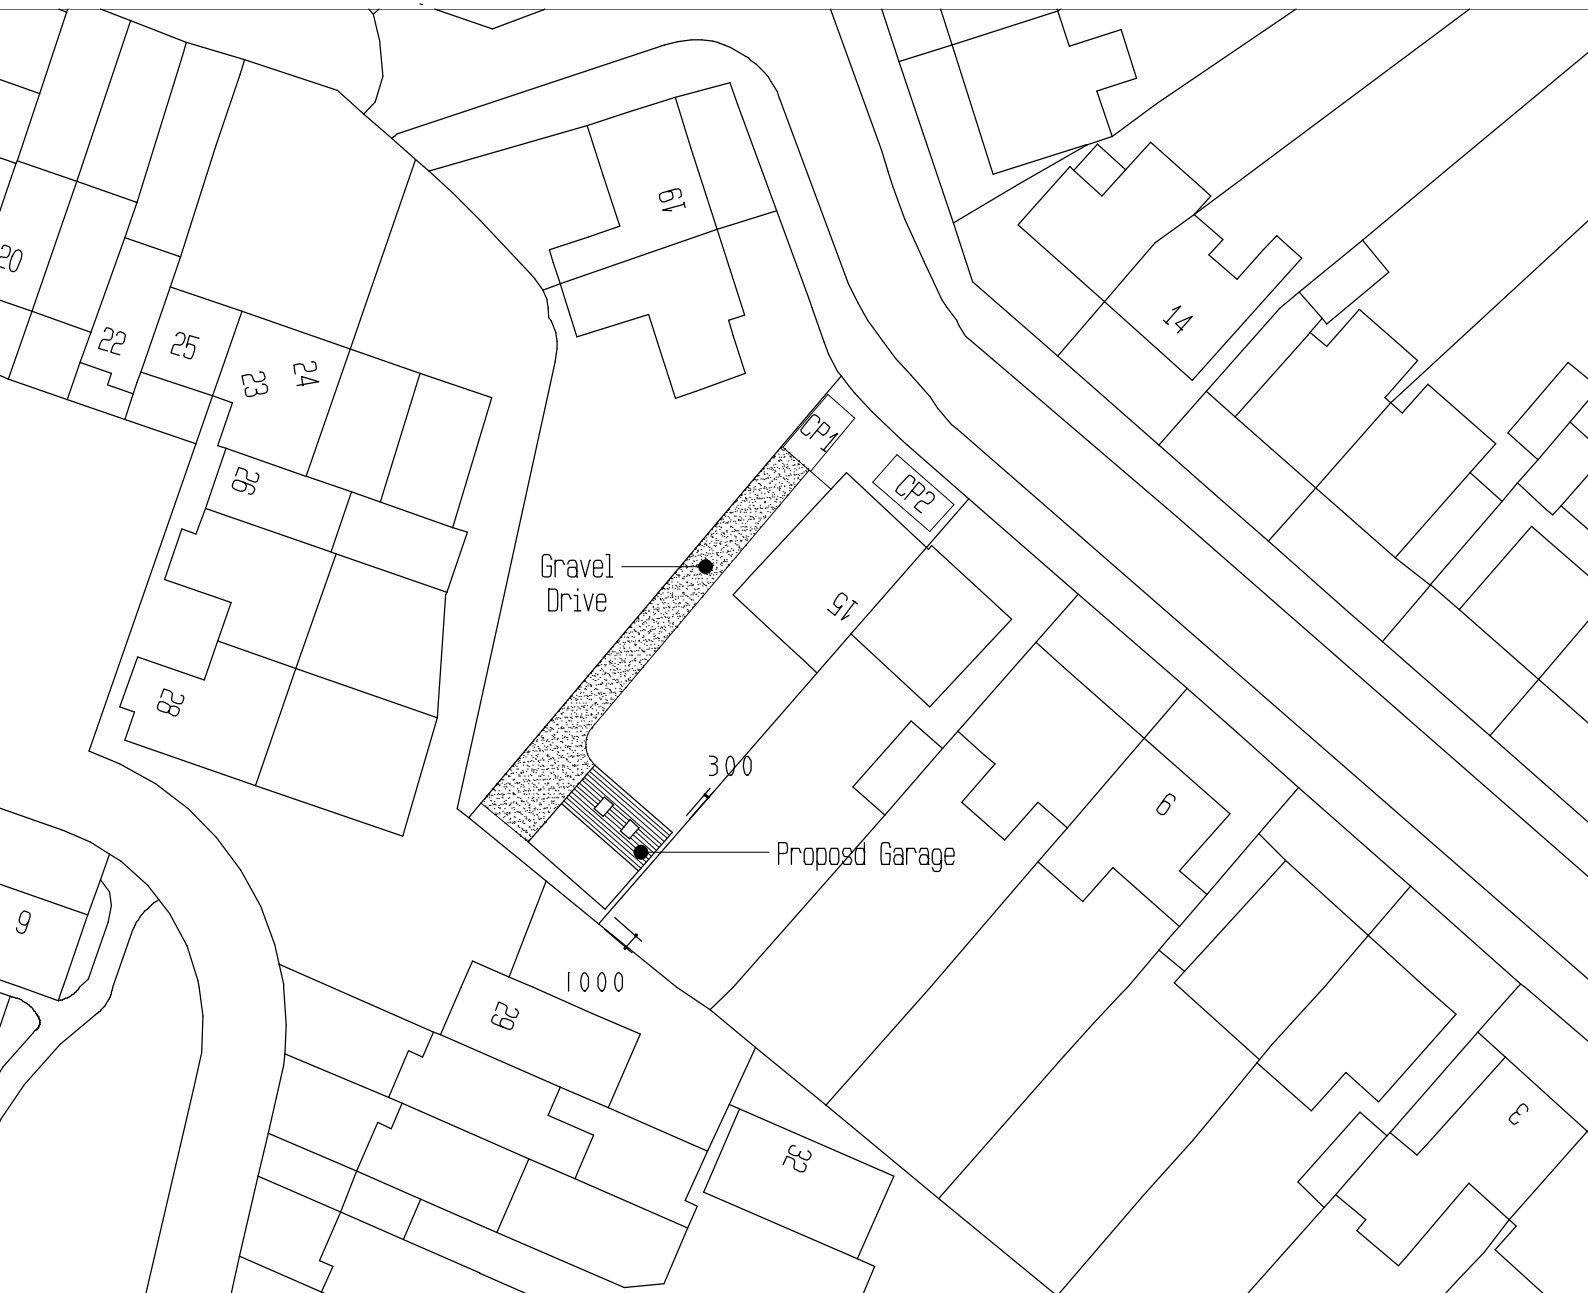

Scale, 1:500
Sheet, A4



© Crown Copyright and database rights 2025 OS 100035409
Reproduction in whole or in part is prohibited
without the prior permission of Ordnance Survey.