




©Crown Copyright and database rights 2025 OS Licence no. 100041041
LOCATION PLAN Scale 1:1250

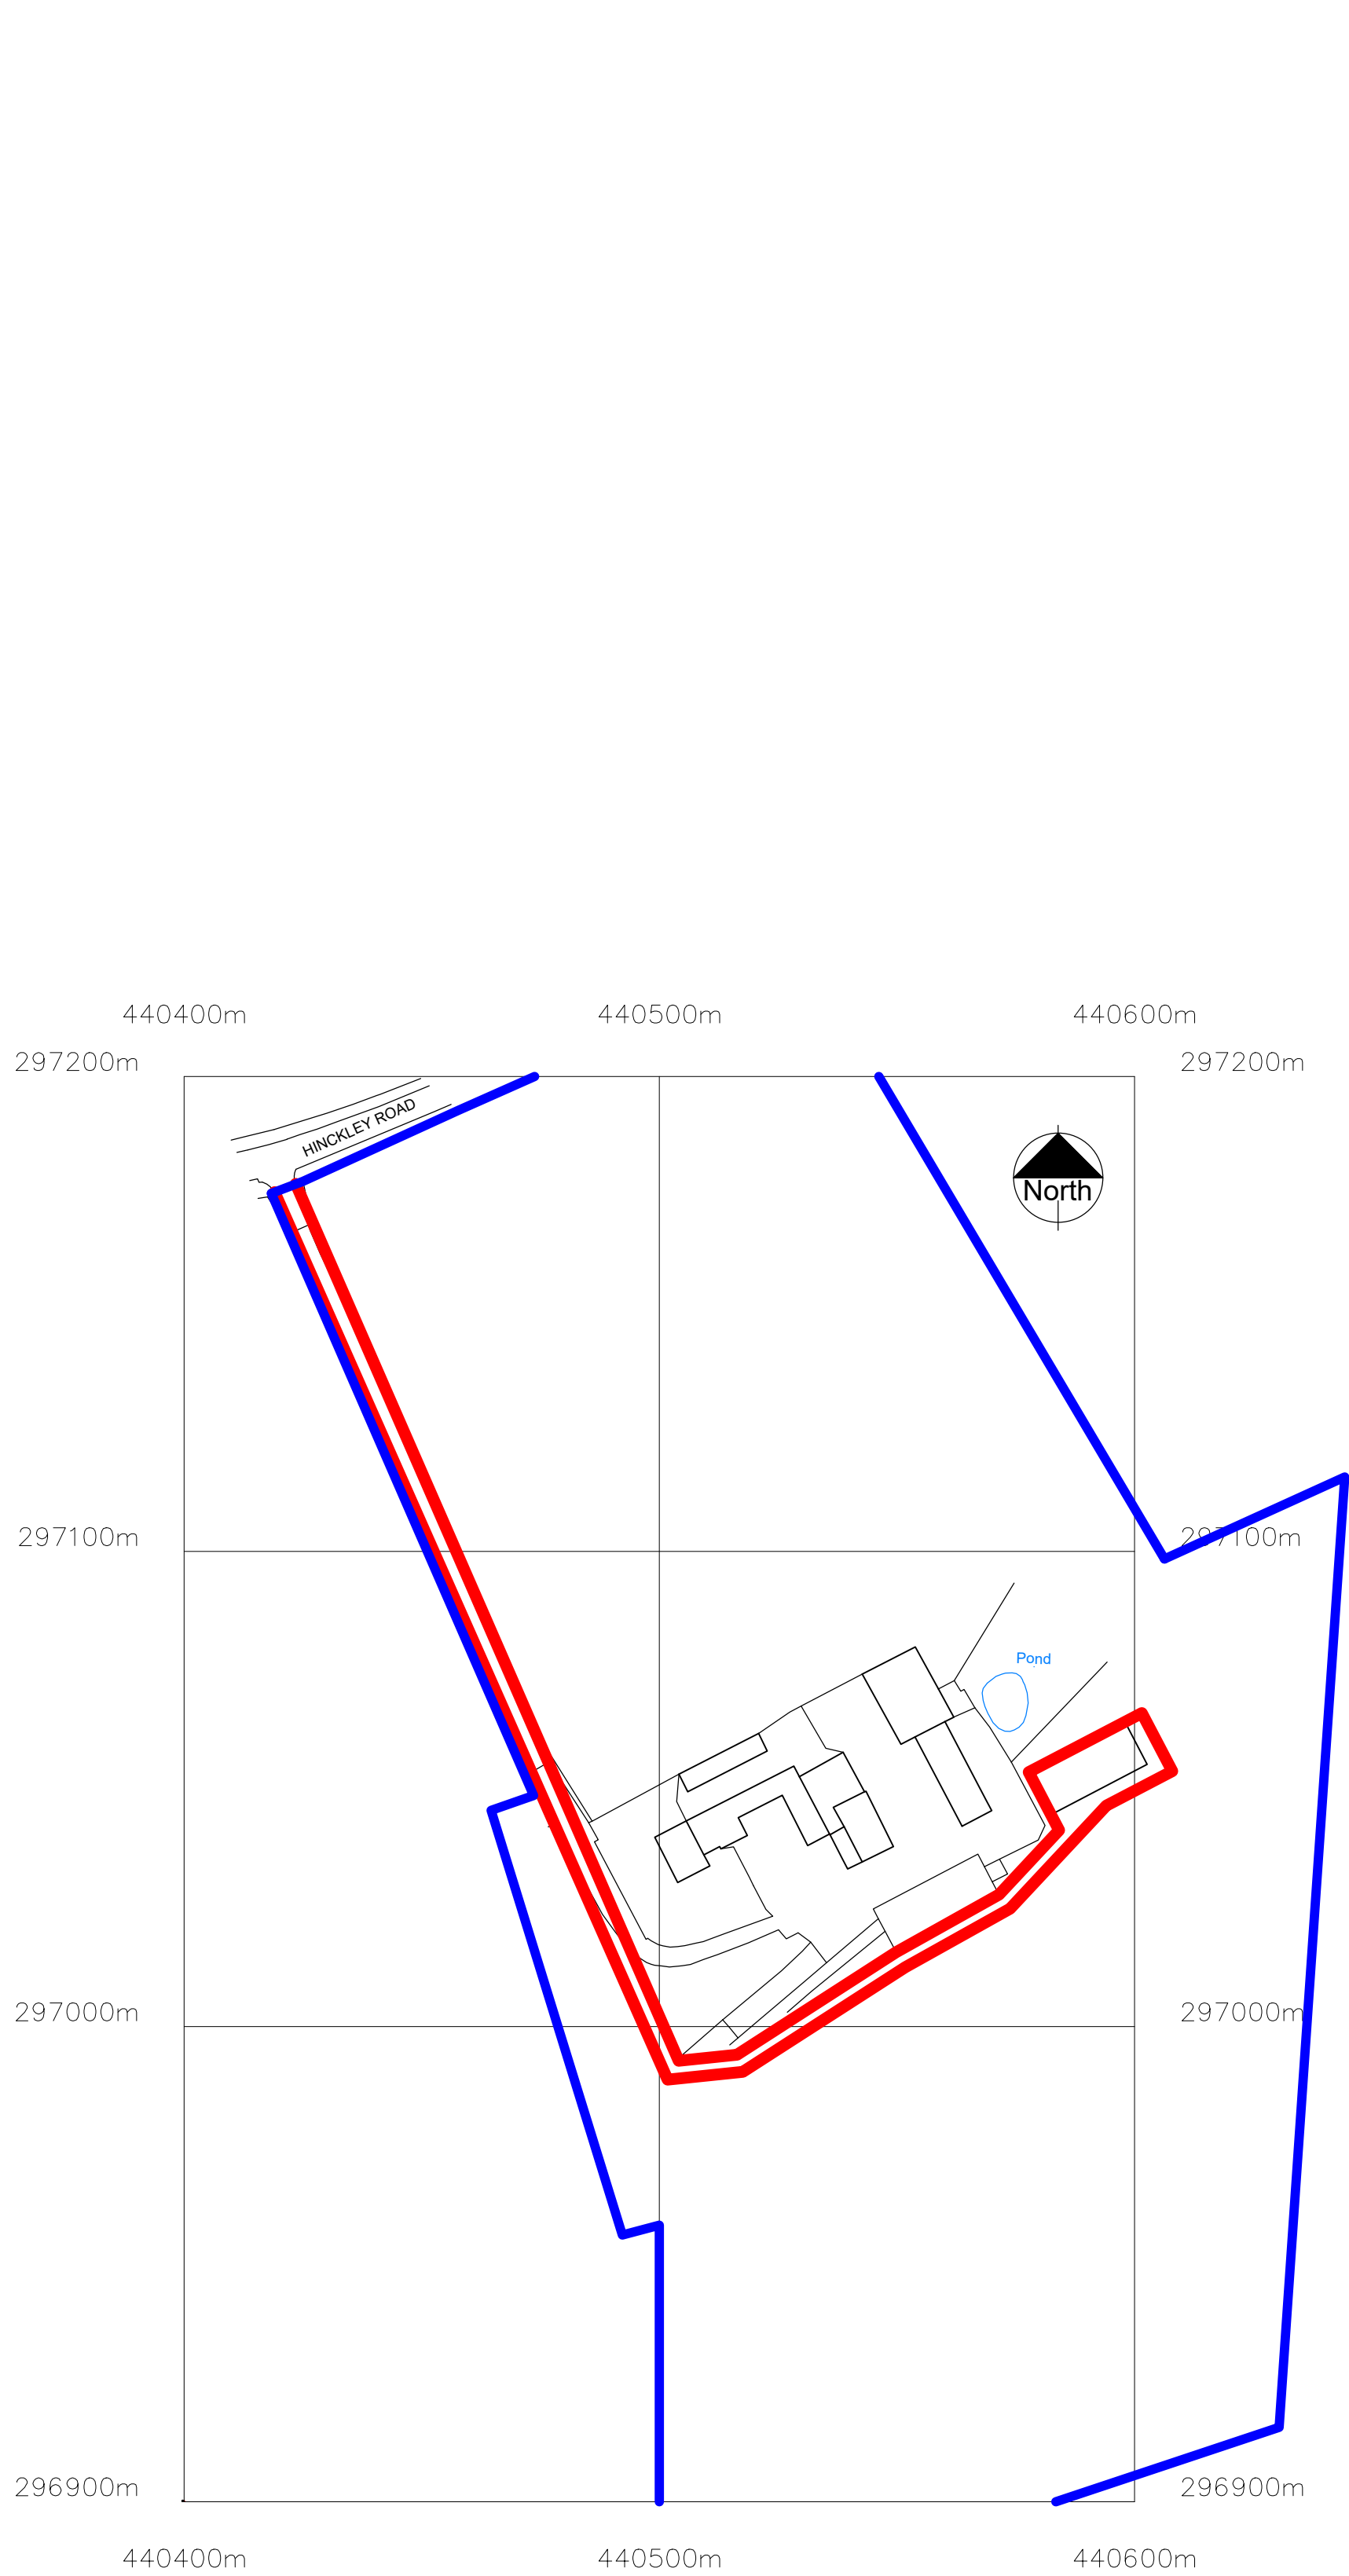

©Crown Copyright and database rights 2025 OS Licence no. 100041041
BLOCK PLAN Scale 1:500


SITE LOCATION & BLOCK PLAN



NOTES:

1. Use written dimensions only. All dimensions to be checked on site and any discrepancies reported to ACORUS immediately. If in doubt ask.
2. Where relevant, significant hazards have been identified on the drawing. Hazards which should be obvious to a competent contractor or unforeseeable have not been identified.
3. This drawing is confidential and remains the exclusive property of ACORUS.

© ACORUS Rural Property Services Ltd.

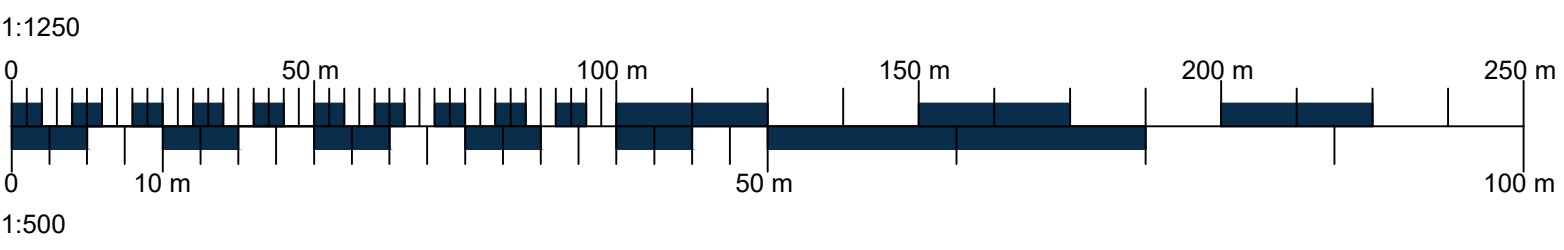

- Ownership Boundary
- Site Boundary

Rev	Date	Description	Dwn	Chk
PROJECT				
STRIPP				
STOKEFIELDS FARM STOKE GOLDING CV13 6HR				
TITLE				
SITE LOCATION PLAN				
PROPOSED BLOCK PLAN				
SCALE	DATE	DRAWN BY	CHECKED BY	
AS SHOWN @A1	03/25	HK	LG	
JOB NO.	DRAWING NO.	REVISION		
25-03-005	100_01			



acorus.co.uk

Planning. Design. Property.