


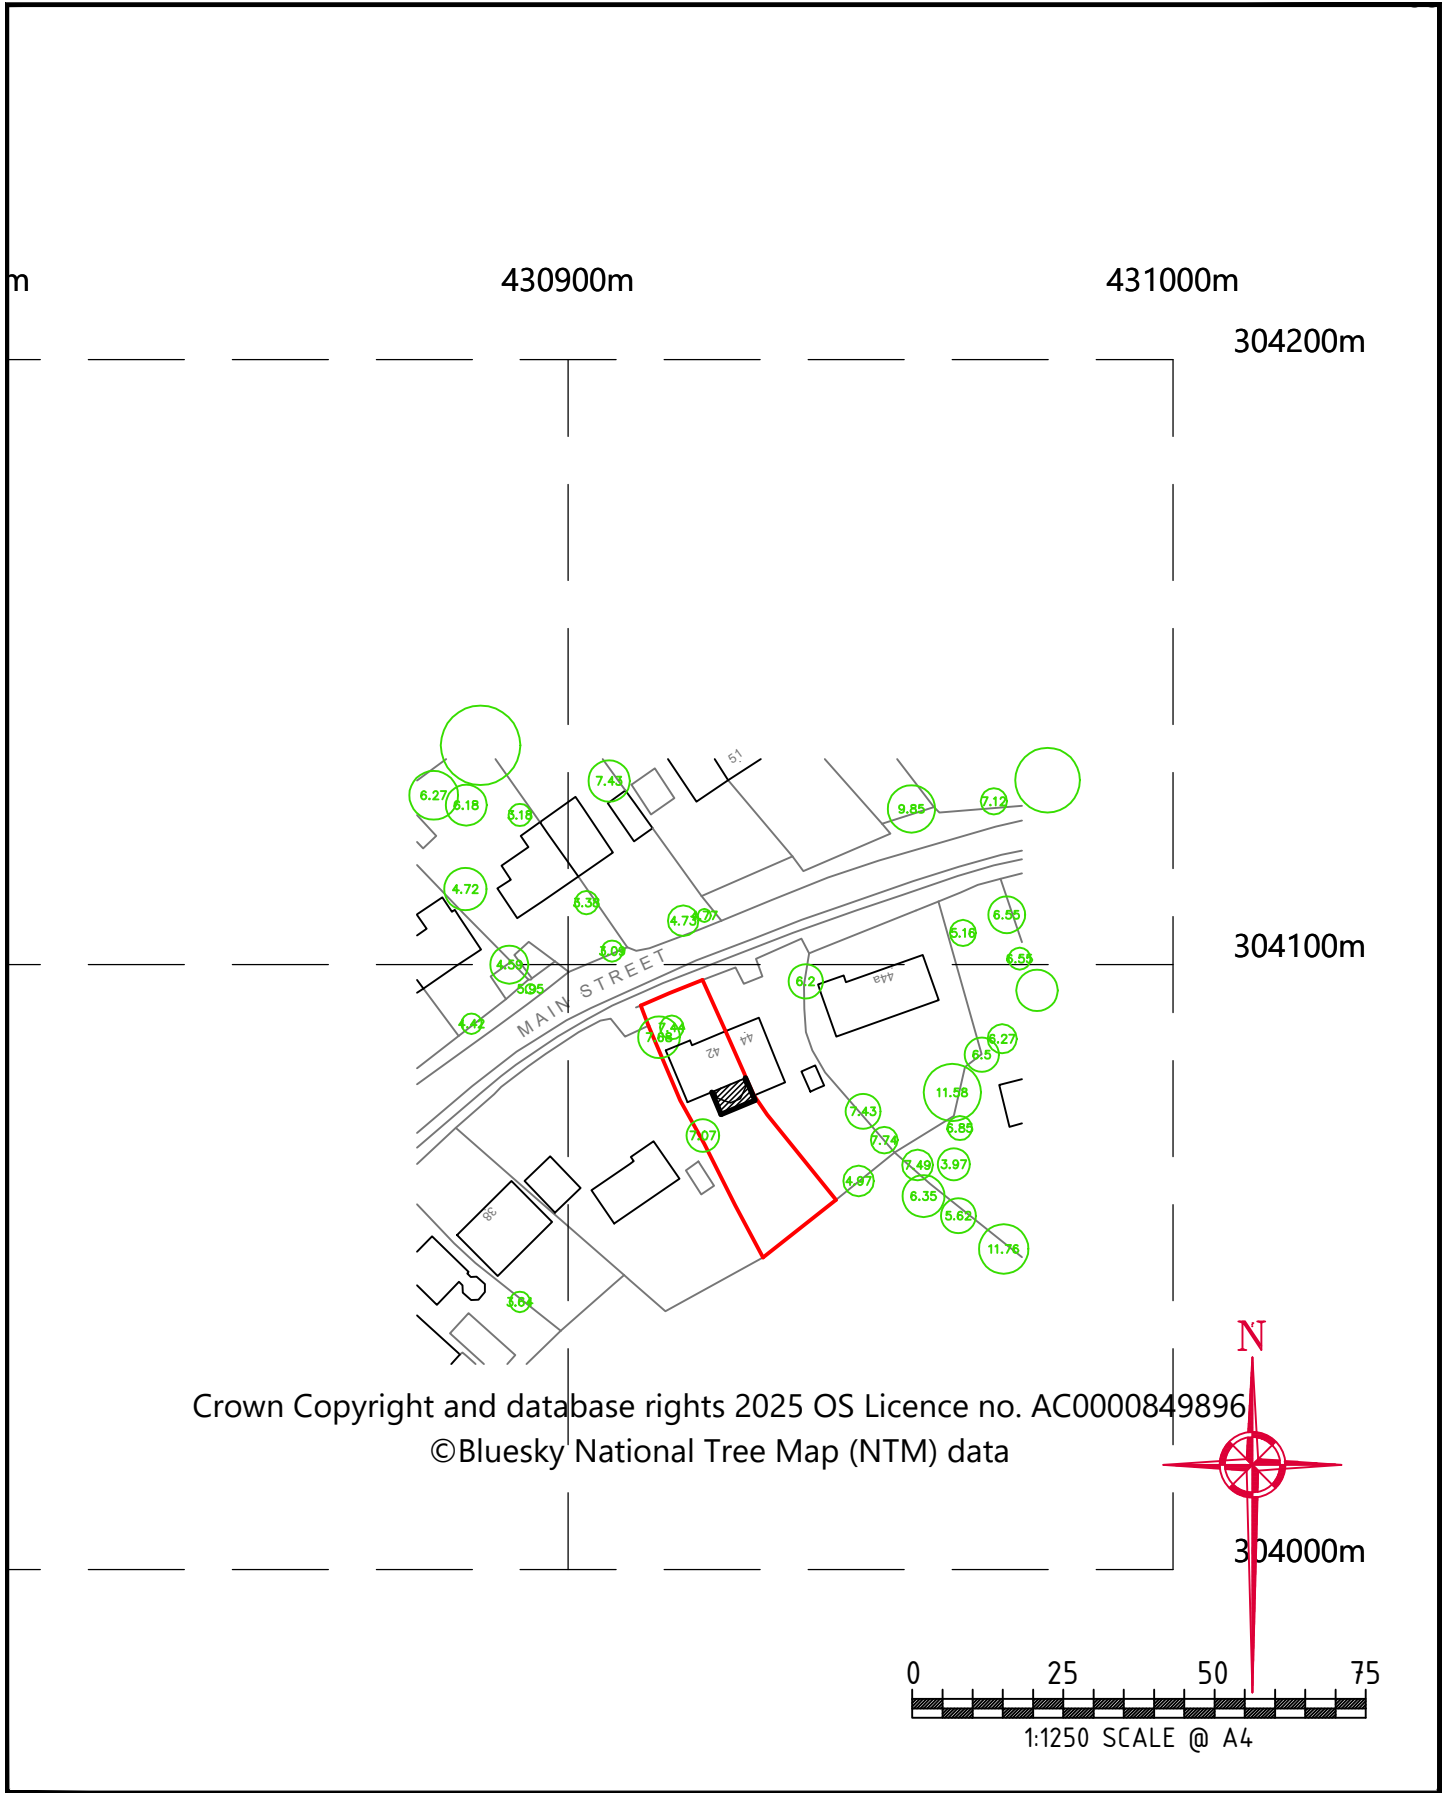

ARC Building Design Tele - 0121 353 8668 E-Mail - enquiries@arcbuildingdesign.co.uk	SCALE	1:1250	CLIENT	Miss. A. Gallagher
	DATE	May '25	PROJECT	42 Main Street, Orton On The Hill, CV9 3NN.
	DRAWING STATUS	N/A		
	DRAWING No.	LOCATION MAP		