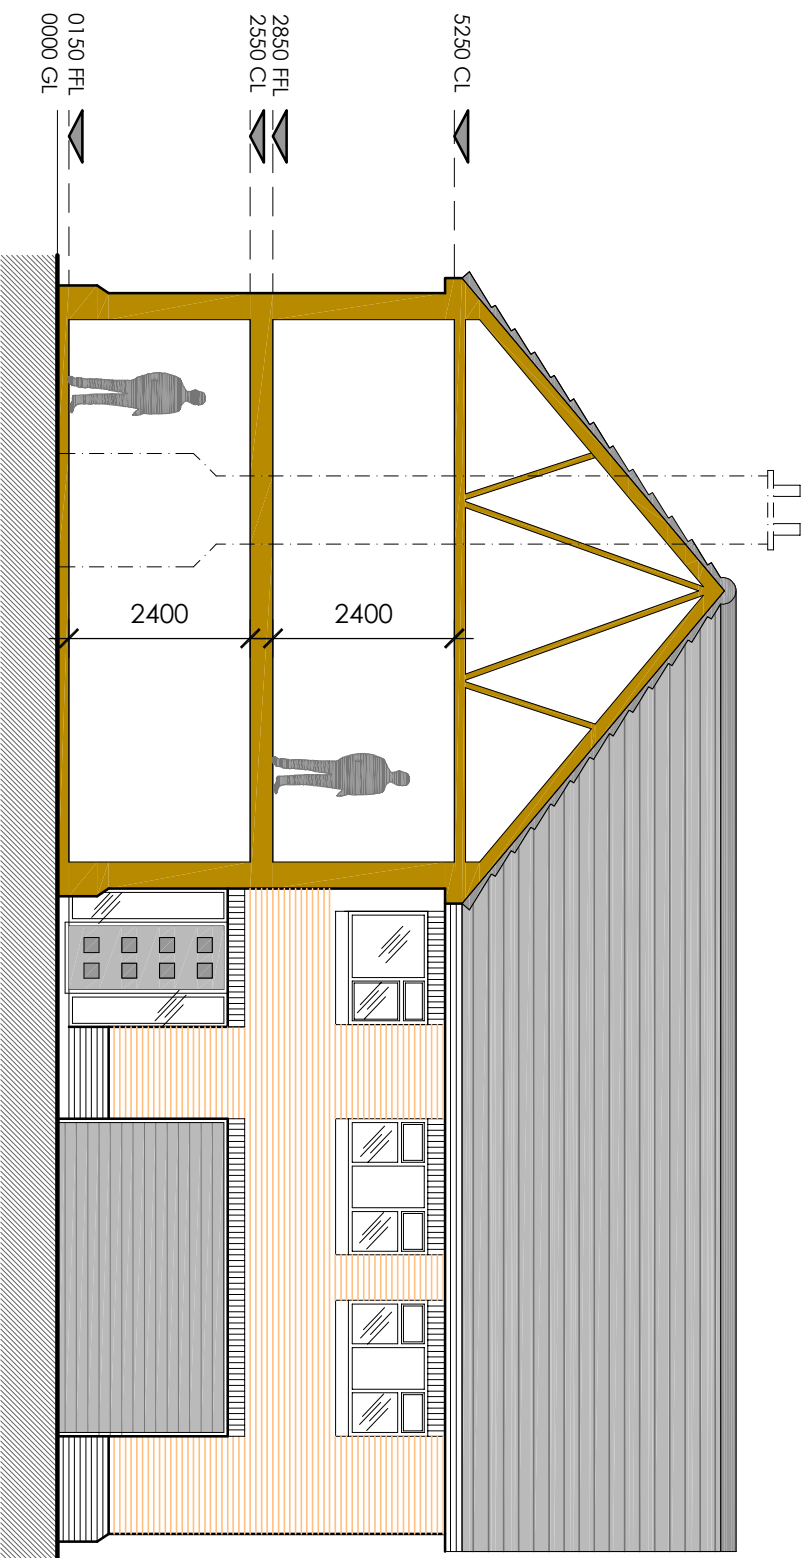


TYPICAL CROSS SECTION

Land R/O
Foresters Road,
Burbage,
Hinckley LE10 2RX

dwg no:- scale:- date:-
26.50.16 1:100 (A4) Sept 2026

pgs design
mobile:- 07827 930918
pgsdesign2014@gmail.com