




PROPOSED SITE LAYOUT

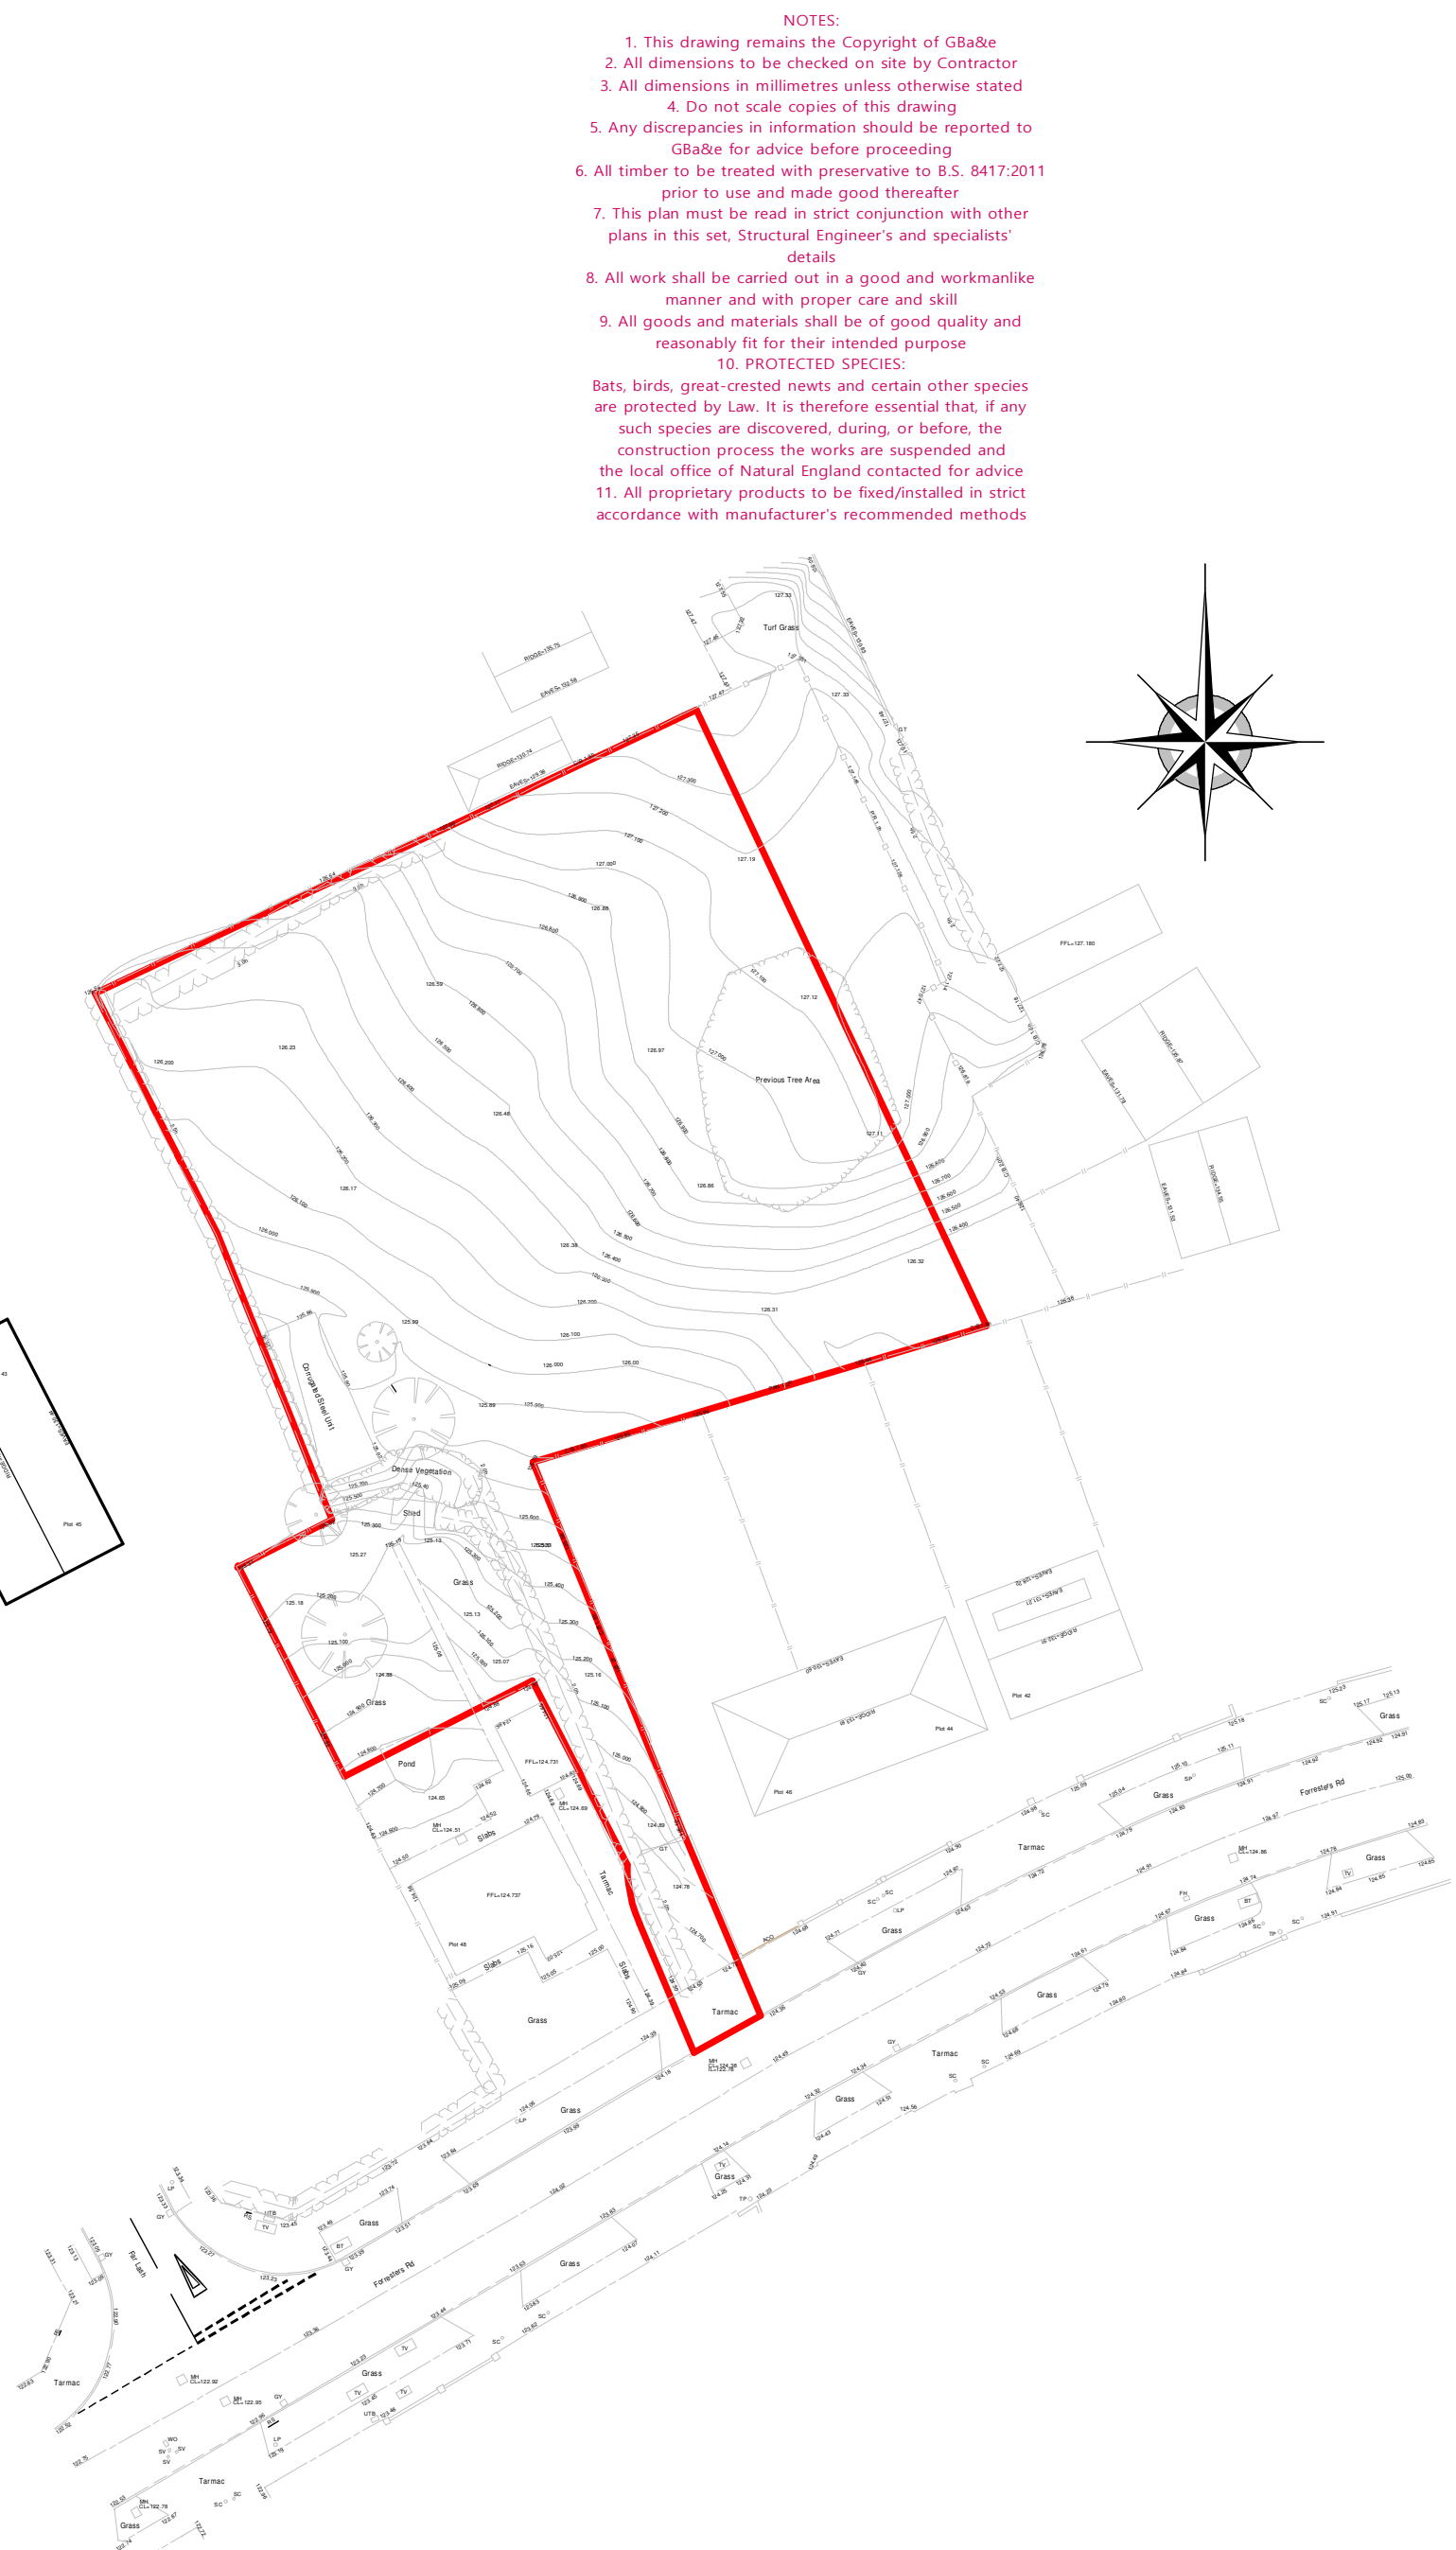

EXISTING SURVEY PLAN

A 11 09 2026 MINOR AMENDMENTS - TREES, POND

Client

R W Harding Ltd

Project

Proposed Residential Development of Land at No.48
Forresters Road, Burbage, Leicestershire, LE10 2RX

Site

Site Layout as Proposed

drawn size scale ref. rev.

gd A1 1:200, 1:500 4878/02 A

GBa&e

DEVELOPMENT CONSULTANCY ARCHITECTURE ECOLOGY ARBORICULTURE

Chartered Institute Of
Architectural Technologists

GBa&e is a trading style of George Burton ARCHITECTURE & ECOLOGY Ltd

The Old Forge Thurlston Rugby Warwickshire CV23 9JS
01788 726112 admin@gbae.co.uk www.gbae.co.uk