SCALEBAR (metres)

0 10 20 30 40


# SHEEPY PARVA FARM. WELLSBOROUGH ROAD, SHEEPY PARVA.

SCALE 1:200

NOVEMBER 2008

LEVELS BASED UPON ARBITRARY VALUE OF 10.00m FOR STATION 1.

Existing Site Survey
Scale 1:200

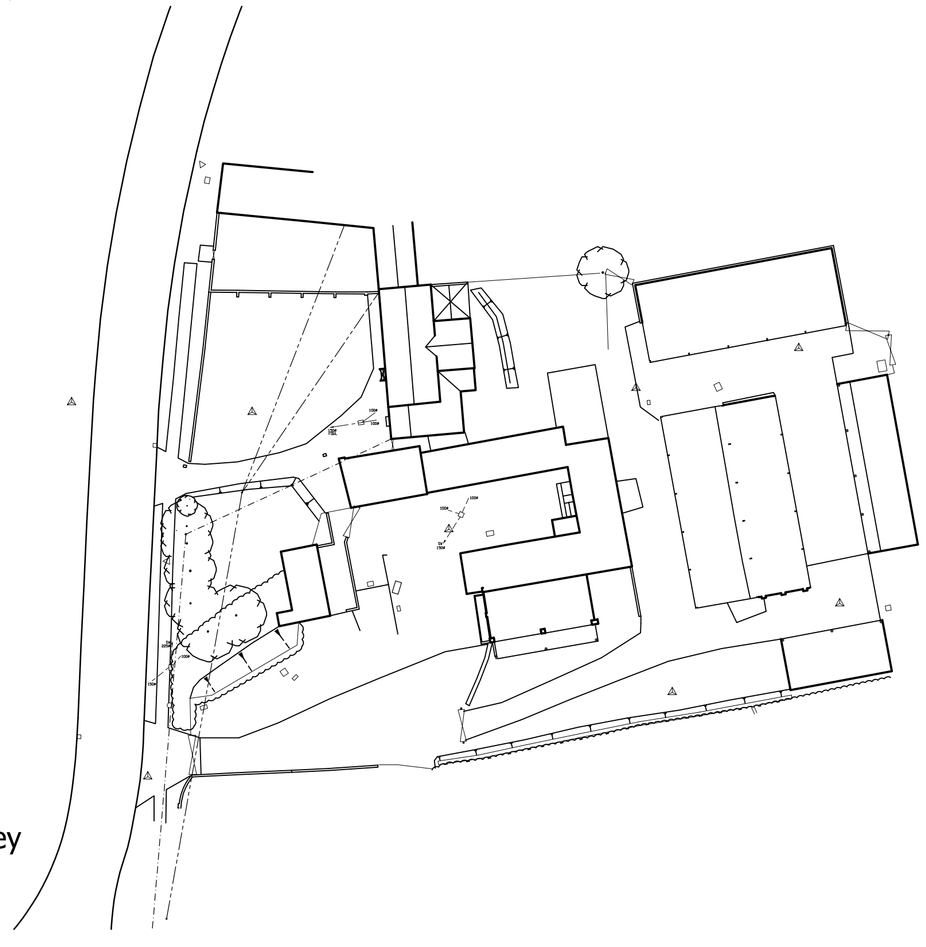

Existing Site Survey
Scale 1:500

Indicative North

Revisions :

Figured dimensions must be taken in preference to scaled dimensions and any discrepancies are to be referred to David Granger Architectural Design Limited. Contractors, subcontractors and suppliers must verify all dimensions on site before commencing any work or making any workshop drawings. All drawings are copyright of David Granger Architectural Design Limited.


DAVID GRANGER
Architectural Design Limited


Project
Sheepy Parva Farm
Wellsbourne Road
Sheepy Parva
Nuneaton, Warks.

Drawing Title
Topographical Survey
Sheet 1 of 1

Client
Mr C. Miller & Ms. S. Price

Drawing No.
07.2300.06

| Date | Scale |
|---|---|
| November 2008 | As Shown |
| Drawn by | Checked by |
| GM | DG |


The Old Dairy, Mill St., Packington,
Ashby-de-la-Zouch, Leics. LE65 1WN
Tel: 01530 560939 Fax: 01530 560115
www.davidgrangerdesign.com
Company Reg. No. 5068912