



arnold road elevation




side elevation

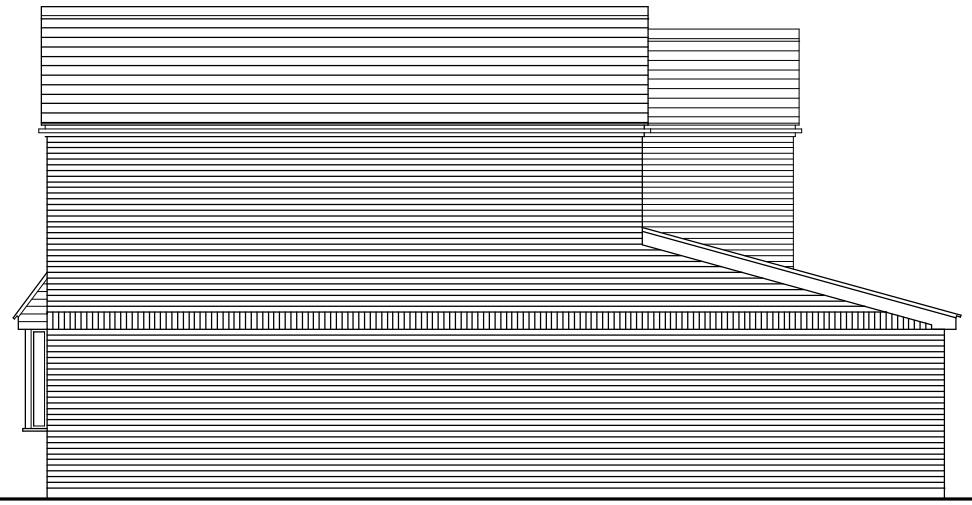


rear elevation

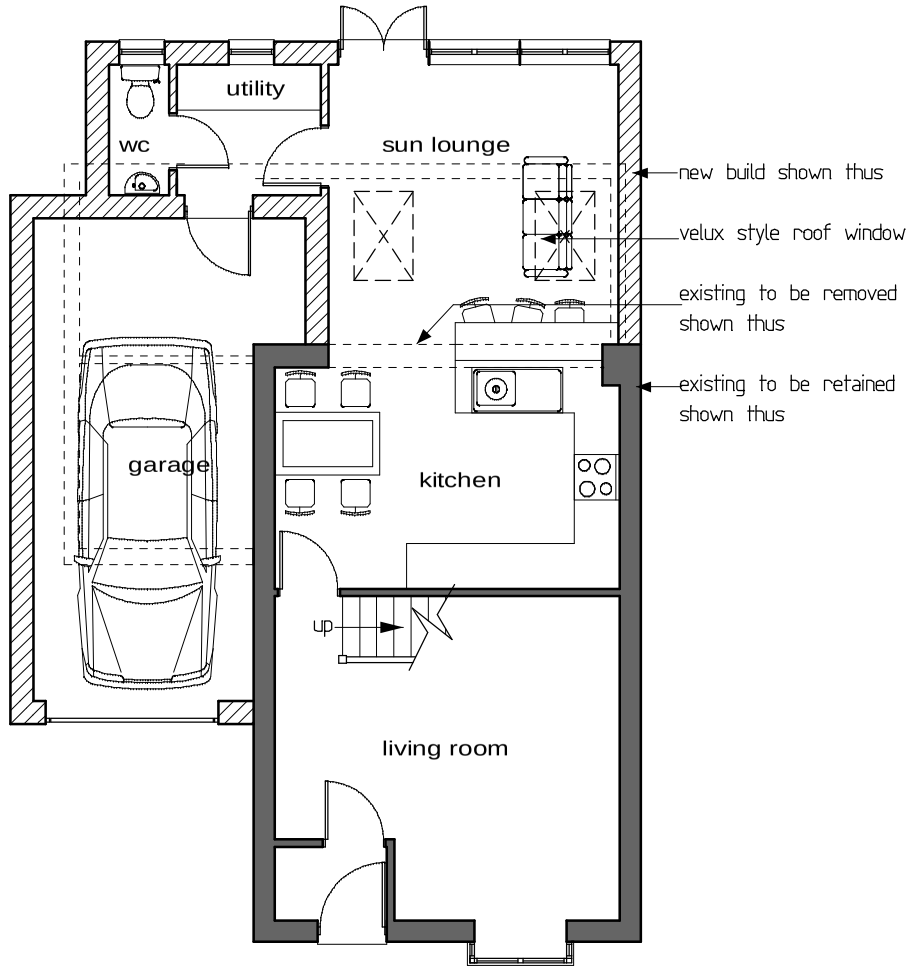

ground floor plan

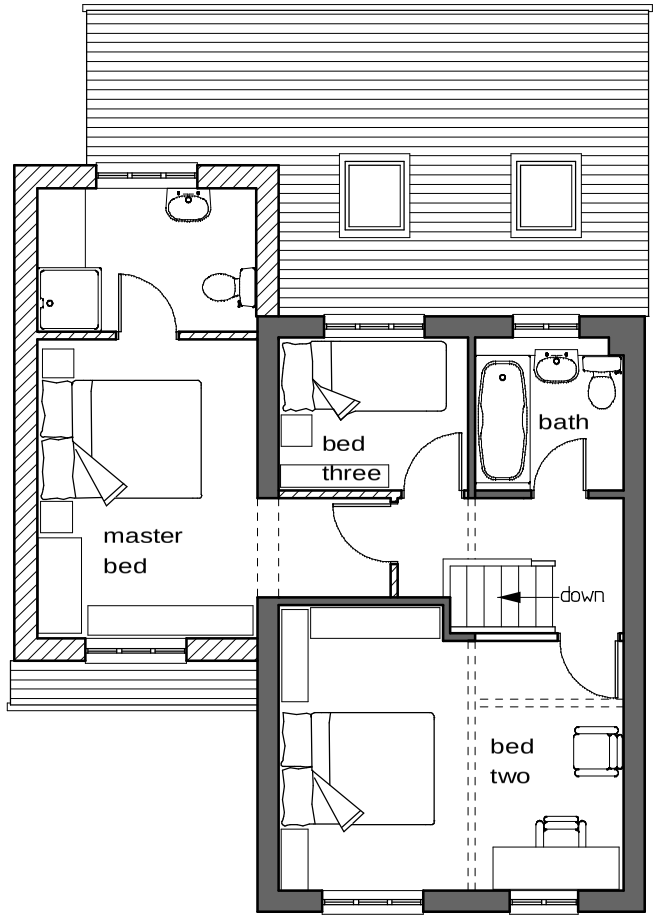

first floor plan

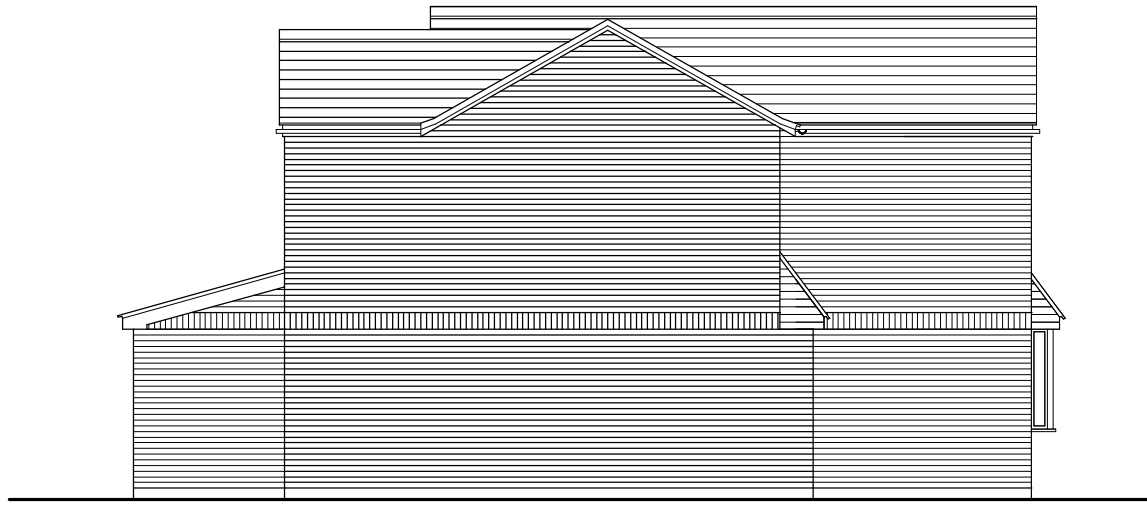

side elevation

S A V A G E H A Y W A R D

A R C H I T E C T S

19 Station Rd Hinckley, Leicstershire, LE10 1AW, 01455 635665, FAX- 01455 618971

Client	Mr & Mrs Bodicoat		Drawing	Sketch Scheme Two
Project	Extensions & Alterations 28 Arnold Road Stoke Golding	Auth JEH Scale 1 : 100	Date	March 2009 Job No 09 / 16
			Drawing No	05 B

THIS DRAWING IS THE COPYRIGHT OF SAVAGE HAYWARD REPRODUCTION IN ANY FORM OF WHOLE OR PART IS FORBIDDEN WITHOUT PRIOR WRITTEN PERMISSION OF THE COPYRIGHT HOLDER DO NOT SCALE FROM DRAWING AND ONLY FIGURE DIMENSIONS ARE TO BE USED