




Existing Ground Floor Footprint

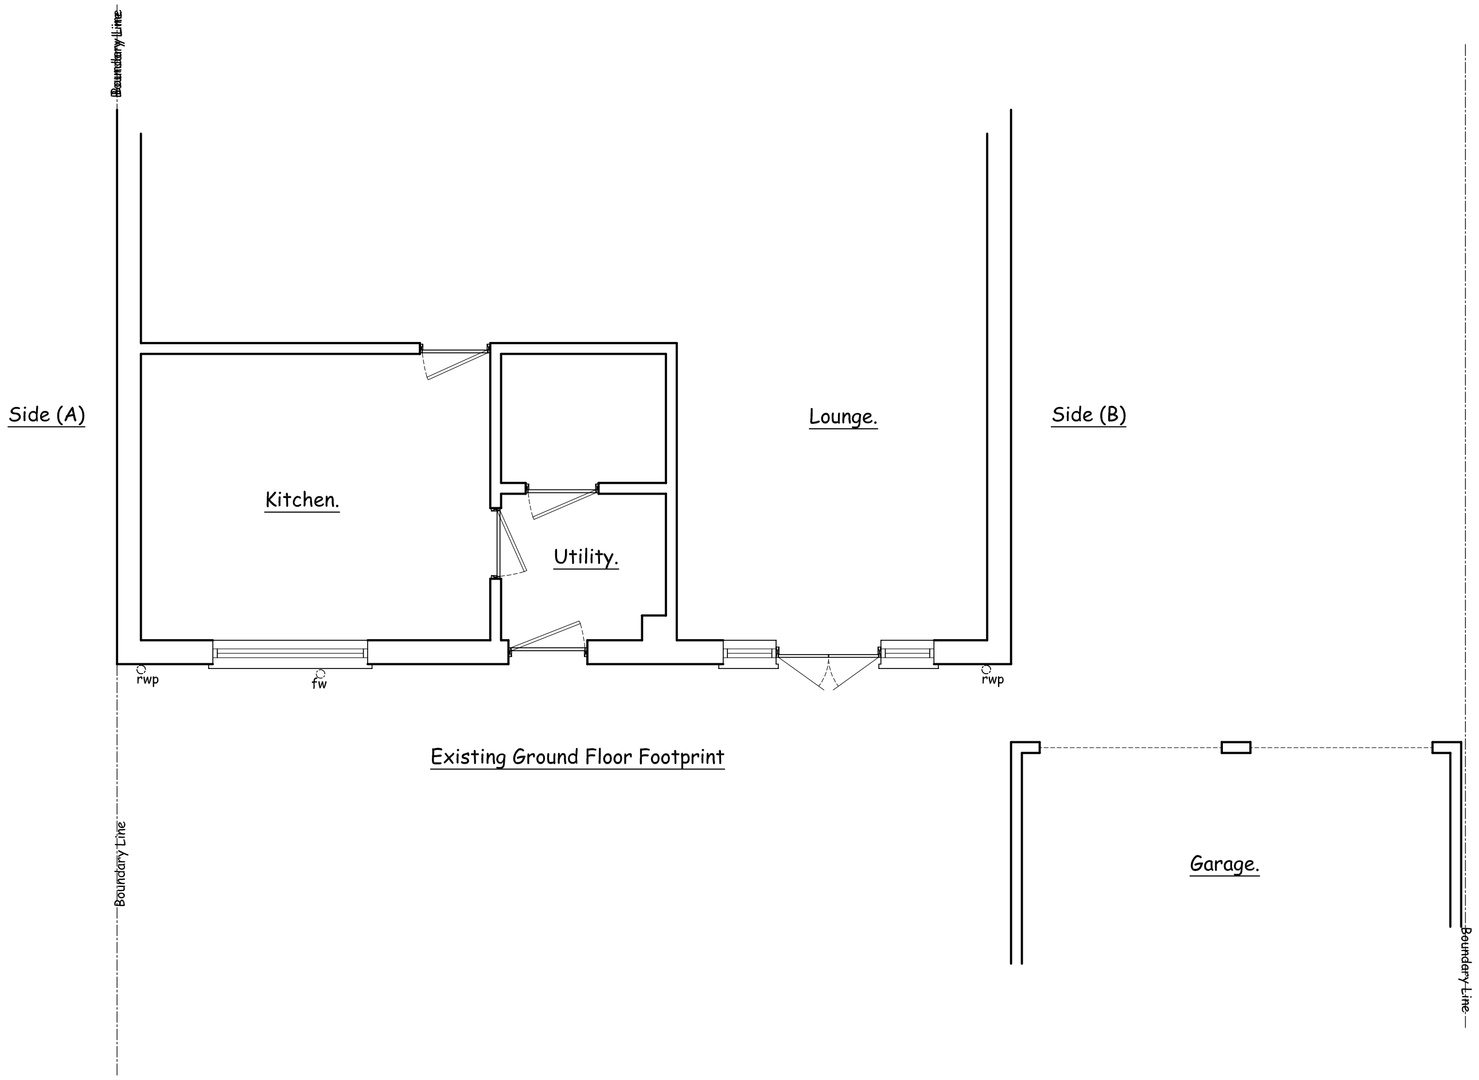

Existing Rear Elevation

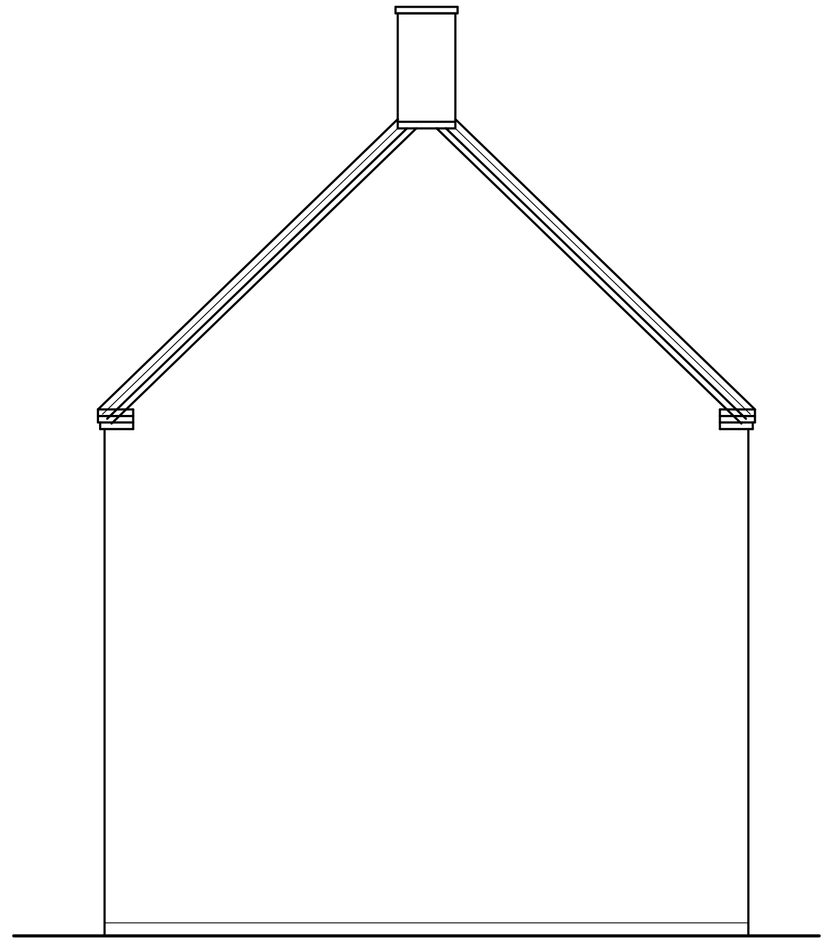

Existing Side Elevation (A)

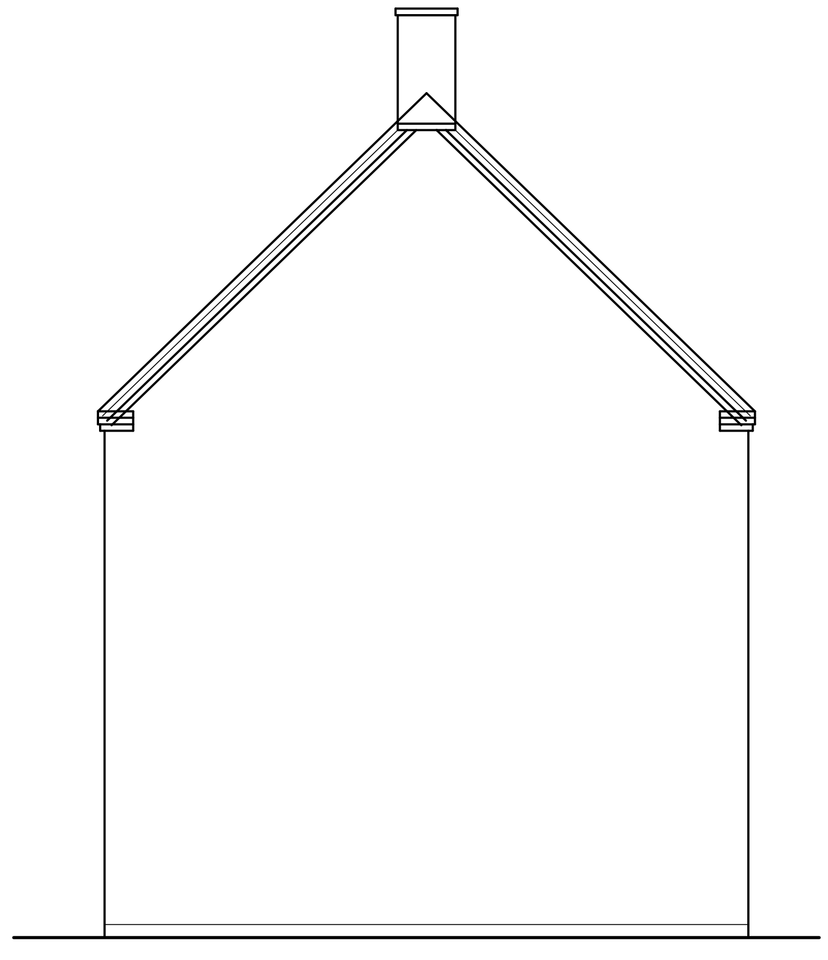

Existing Side Elevation (B)

NOTES

No further copies of this drawing are to be made with out the consent of Just Drawings.
All drawings remain the property of Just Drawings until paid for in full by the client.
1: Any item/s of building material ordered on behalf of the client by Just Drawings, shall remain the responsibility of the client to check its suitability for the job, i.e.the client must check sizes, colours, quantity and any other aspect of all item/s before installing them. All dimensions to be checked on site.
2: Where applicable the contractor is to check on site, size of components to be manufactured prior to manufacture.
3: Contractor is responsible for the correct setting out of the building.
4: Contractor to verify all levels, heights and dimensions on site and to check the same against the drawings before putting any work in hand.
5: Contractor is to locate and identify existing services on the site and protect these from damage throughout the duration of the works.
6: Any errors, discrepancies or omissions to be clarified before any work is put in hand.

REV.	DATE	
G		
F		
E		
D		
C		
B		
A		

DO NOT SCALE

Just Drawings
Design & Build
Iona, 83 Granville Road Wigston Leicester LE18 1JQ
Tel: 0116 2570615 Mob:0780 1066 447
email: *alan@justdrawings.co.uk*

PROJECT TITLE
Mrs Sanders
34 Pipistrelle Drive,
Market Bosworth,
Nuneaton CV13 0NW

DRAWING TITLE
Existing elevations and plan layouts.

☑ Information Only	☐ For Approval	☐ As Built
☐ Preliminary	☐ For Construction	©Justdrawings 2005
SCALE 1:50	DATE 26/05/09	DRAWN BY ASB
PROJECT.No JD 293	DRG.No SA/AB/01	REVISION