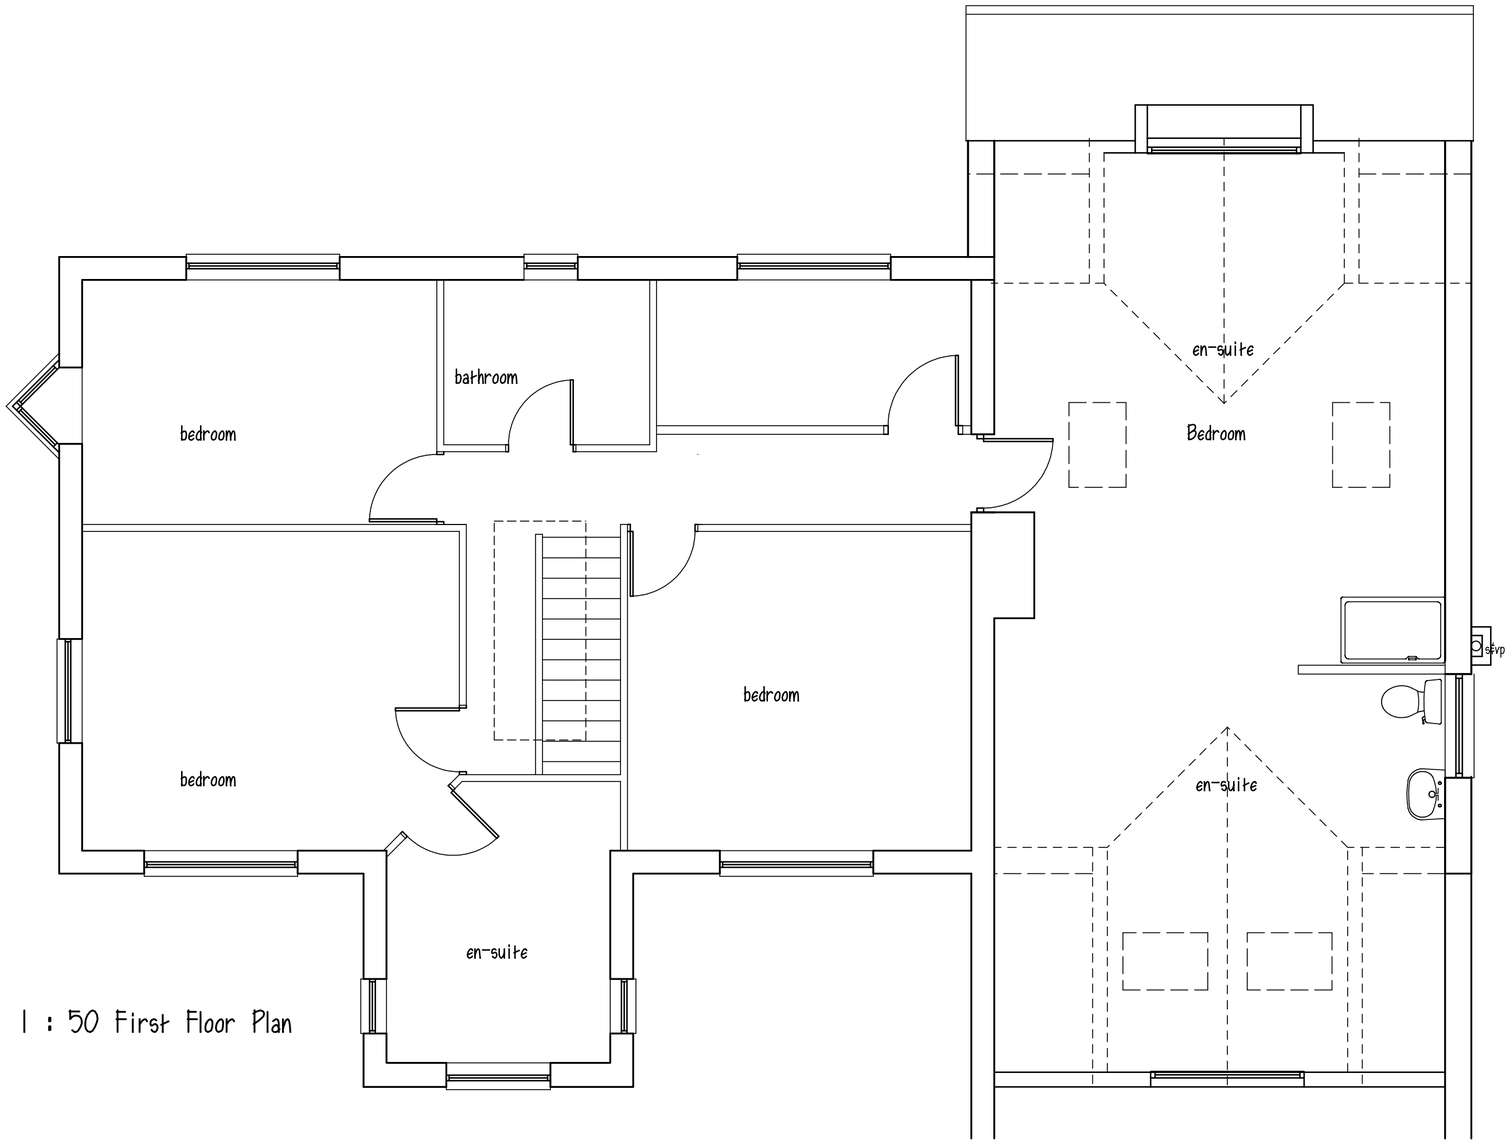

1 : 50 First Floor Plan



1 : 50 Scale line

Approved Scheme No. 08/00914/FUL

Proposed New Staircase
10 Hunt Lane, Witherley
For Mr I McKensie

Drawn by : jwm	Drawing No. : 3596-11	Created On : 03-12-08	Page Size: A2
Checked by : art		Scale : 1:50	
Drawing status: approved layout			

rev	date		by

R. John Craddock Associates.
Chartered Architects
Dugdale House 25/27 Dugdale Street
Nuneaton CV11 5QJ
Tel: 024 7638 6769
Fax: 024 7664 1865