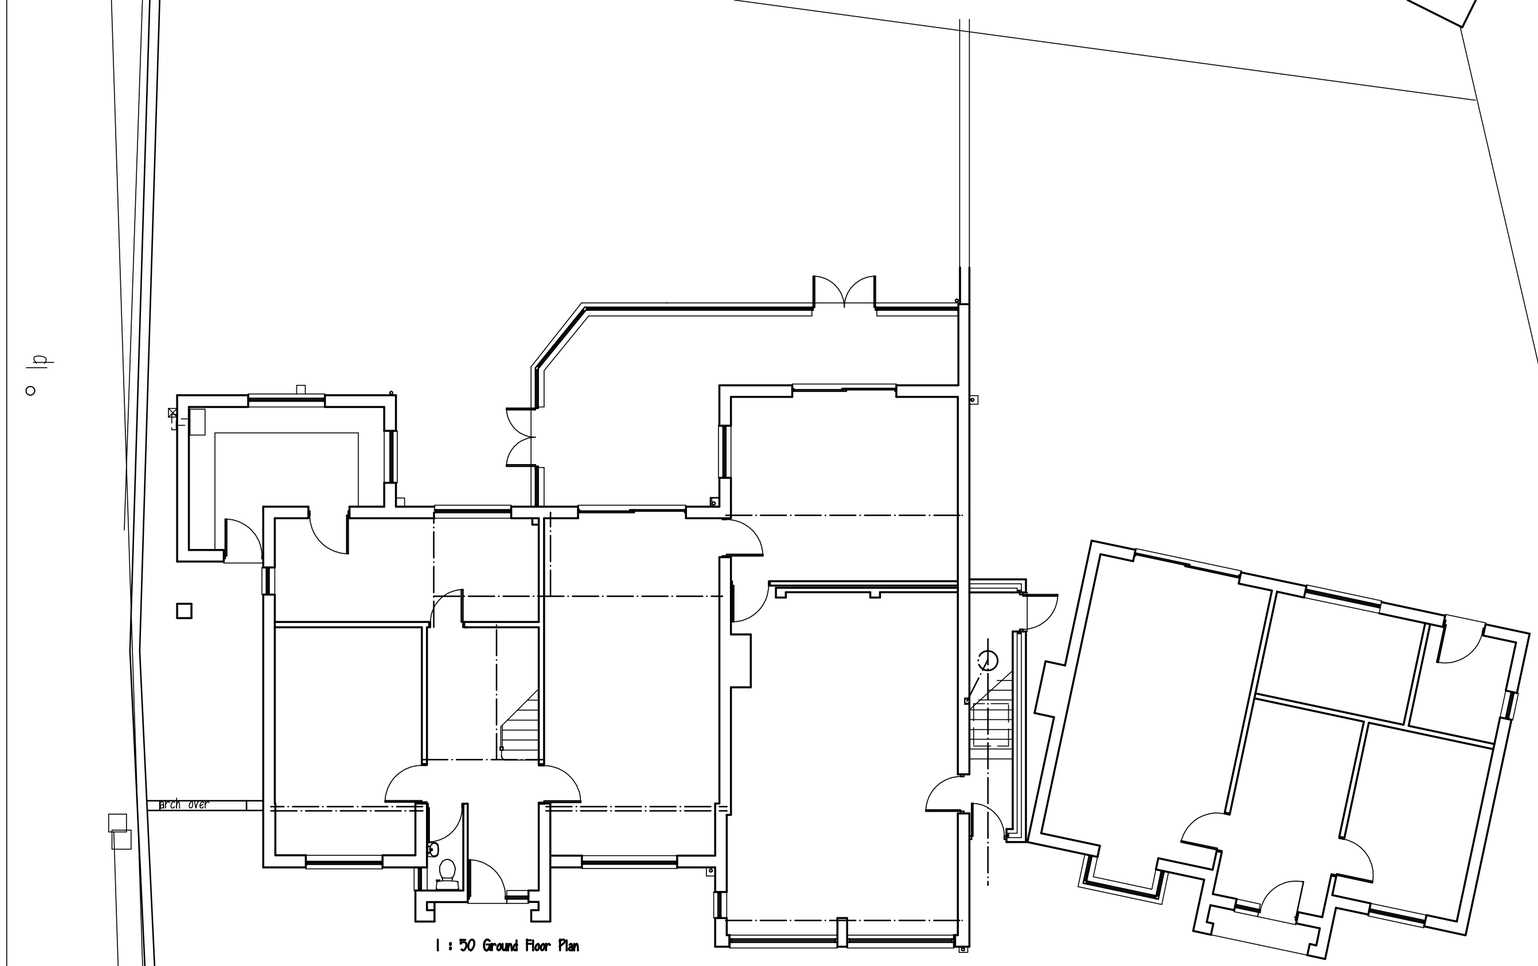

1 : 50 Ground Floor Plan

1 : 100 Site Plan

1 : 100 Scale line

Proposed Extensions
10 Hunt Lane, Witherley.
for Mr I Mackensie

Drawn by : art/jwm	Drawing No. : 3596-14	Created On : 12-12-08
Checked by :art		Scale : as noted
Drawing status: proposed		

Rev	date	by

R. John Craddock Associates.
Chartered Architects
Dugdale House 25/27 Dugdale Street
Nuneaton CV11 5QJ
Tel: 024 7638 6769
Fax: 024 7664 1865