
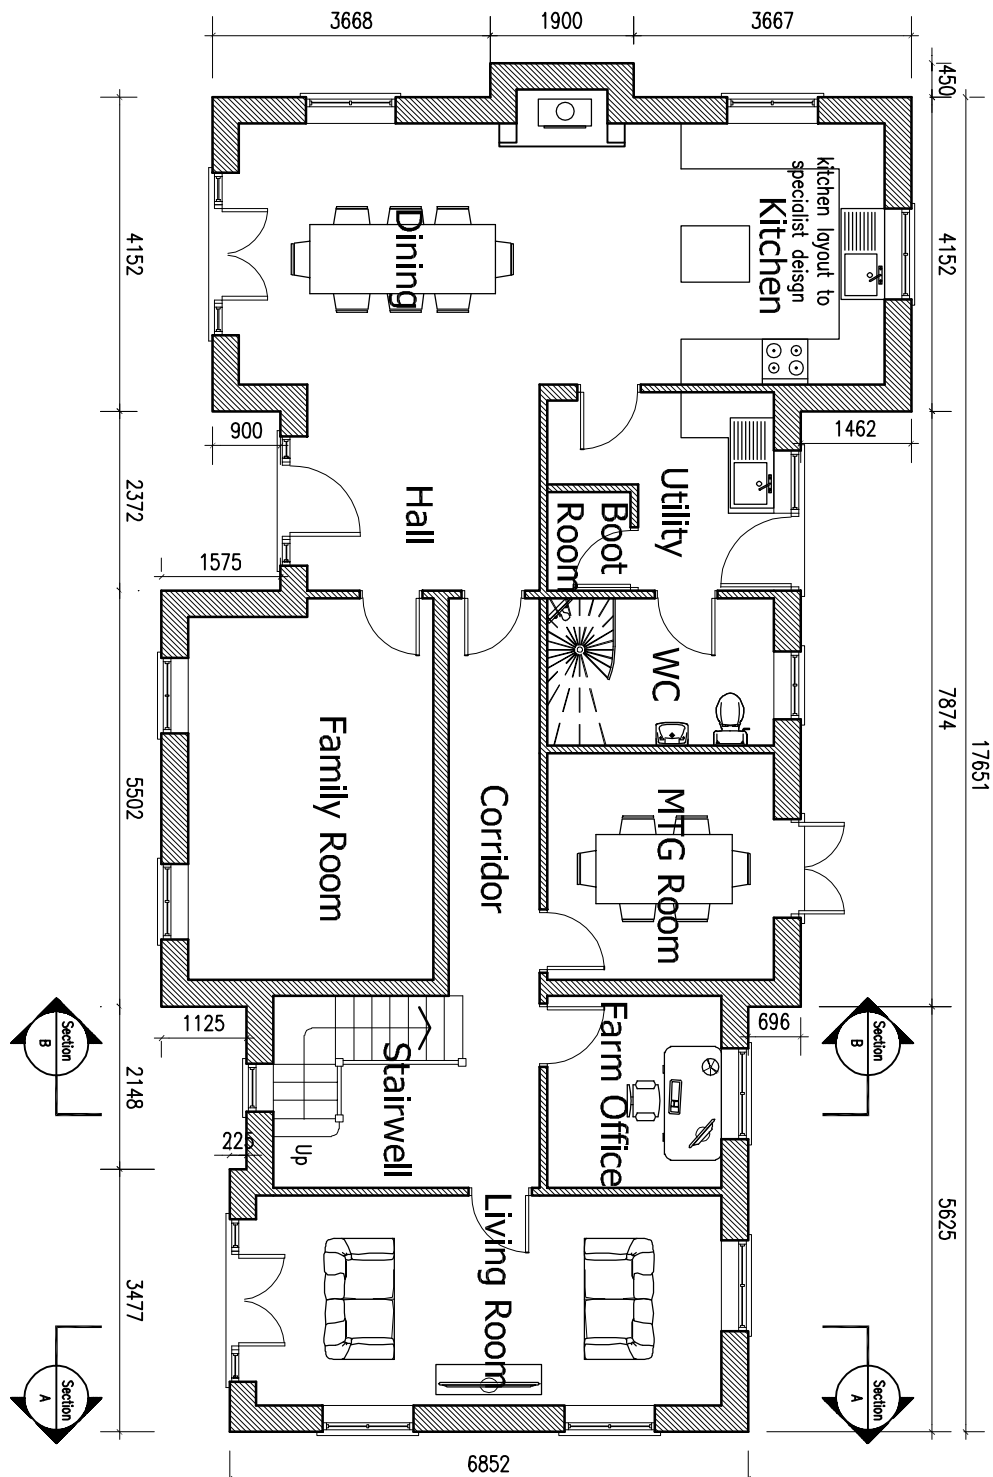
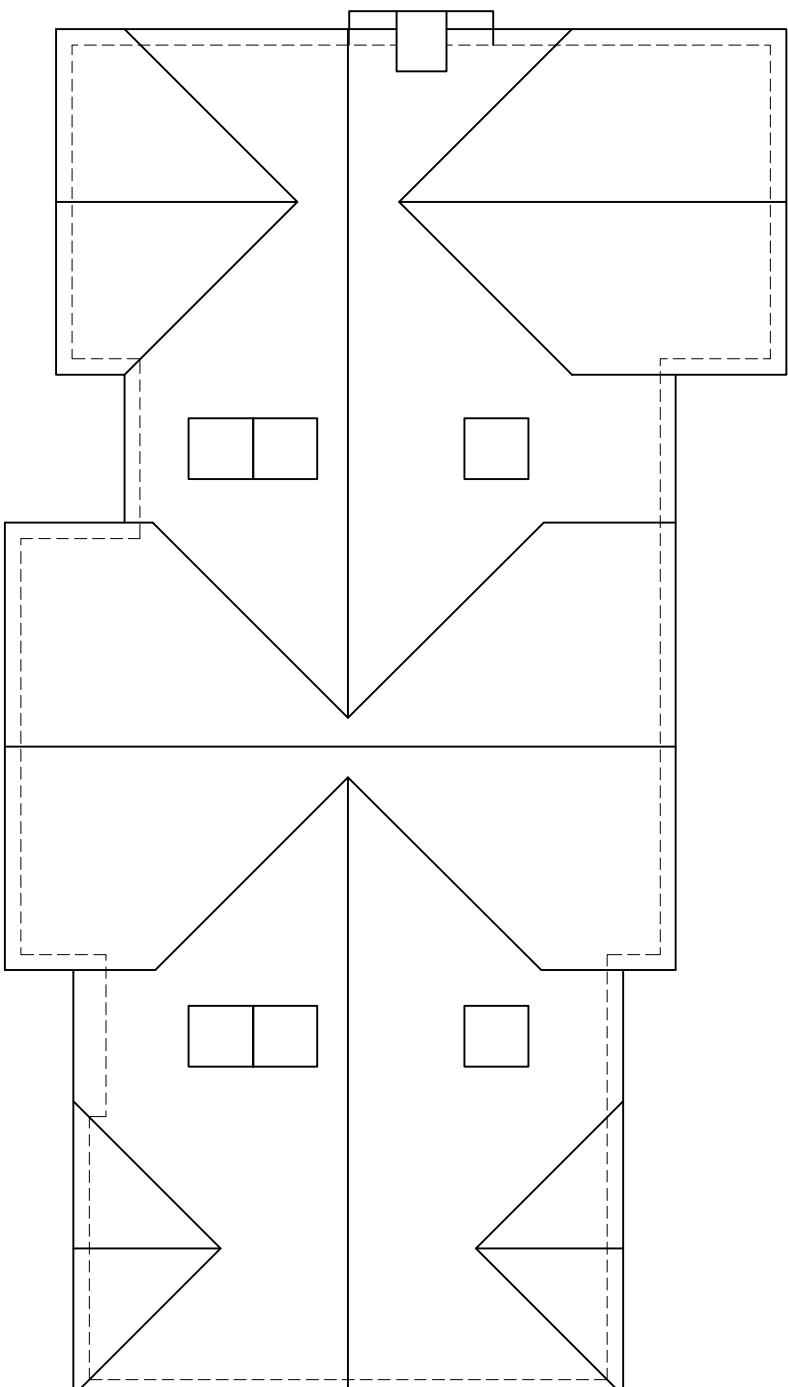


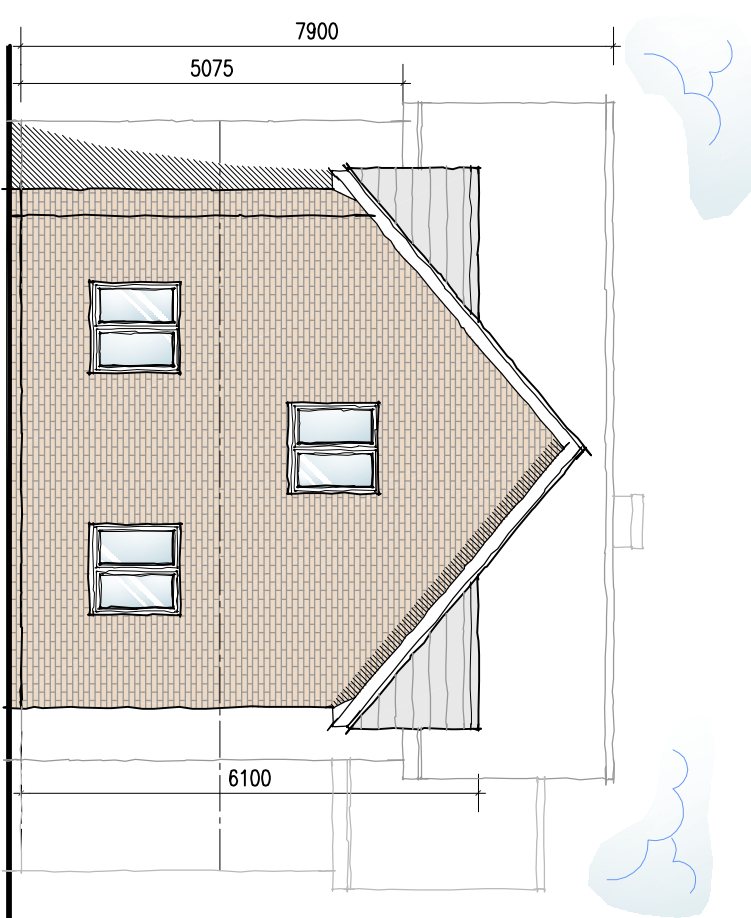

PROPOSED NEW DWELLING - WOOD FARM - ELLISTOWN LANE - STANTON UNDER BARDON - LEICESTERSHIRE