Run-Off Area

Hockey Pitch Length Ways & 3 Five-A-Side Pitch's Across

6 No Goal Recesses

3m Wide Gate

Fence Line Inside Of Perimeter Path

3m High Green Fence, 358 Weldmesh to 1.2m & 50x50 Weldmesh Above, Height Increased To 4.5m Behind Hockey Goals For A Length Of 21m

300x50 Softwood Treated Kickboard To Bottom Of Fencing



Example Of Fence Detail

1.2m Wide Gate

1m Wide Perimeter Path

8 No 16m High Raise & Lower Octagonal Floodlight Columns Giving A Lighting Level Of 350 Lux

1.2m Wide Gate

Existing 2m Wide Path

JOHN CLEVELAND COLLEGE

Replacement of All Weather Pitch

Scale: 1:100 @A0	Drawn: BJ Botterill	Drawing no: BJB/12	A3
Job no: 1430/02	Date: 22/09/07	Revised 20/11/07	

FOREST VIEW - BUTT LANE - HINCKLEY - LE10 1LE

REVISIONS

The gate to the south side repositioned to the east side.

1m wide path to south side omitted.



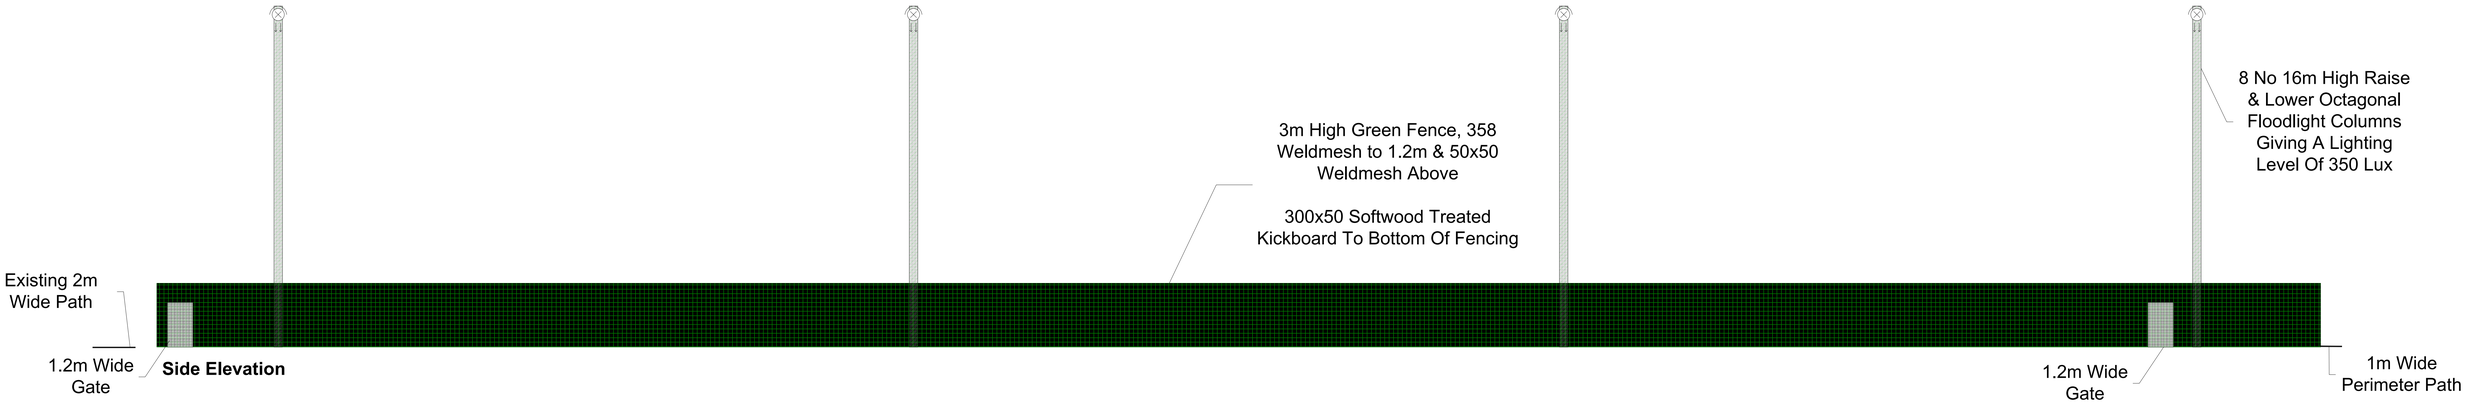

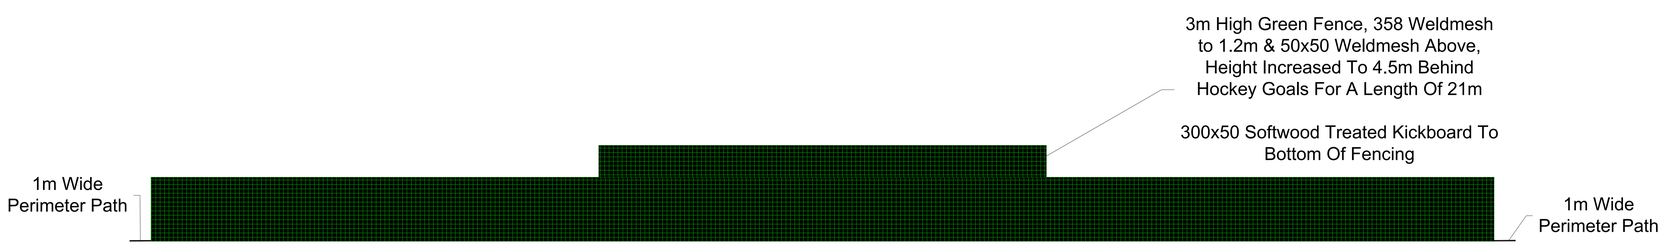





Example Of
Fence Detail

JOHN CLEVELAND COLLEGE			
Replacement of All Weather Pitch			
Scale: 1:100 @A0	Drawn: BJ Botterill	Drawing no: BJB/13	A3
Job no: 1430/02	Date: 22/09/07	Revised 20/11/07	
FOREST VIEW - BUTT LANE - HINCKLEY - LE10 1LE			

REVISIONS

The gate to the south side repositioned to the east side.

1m wide path to south side omitted.