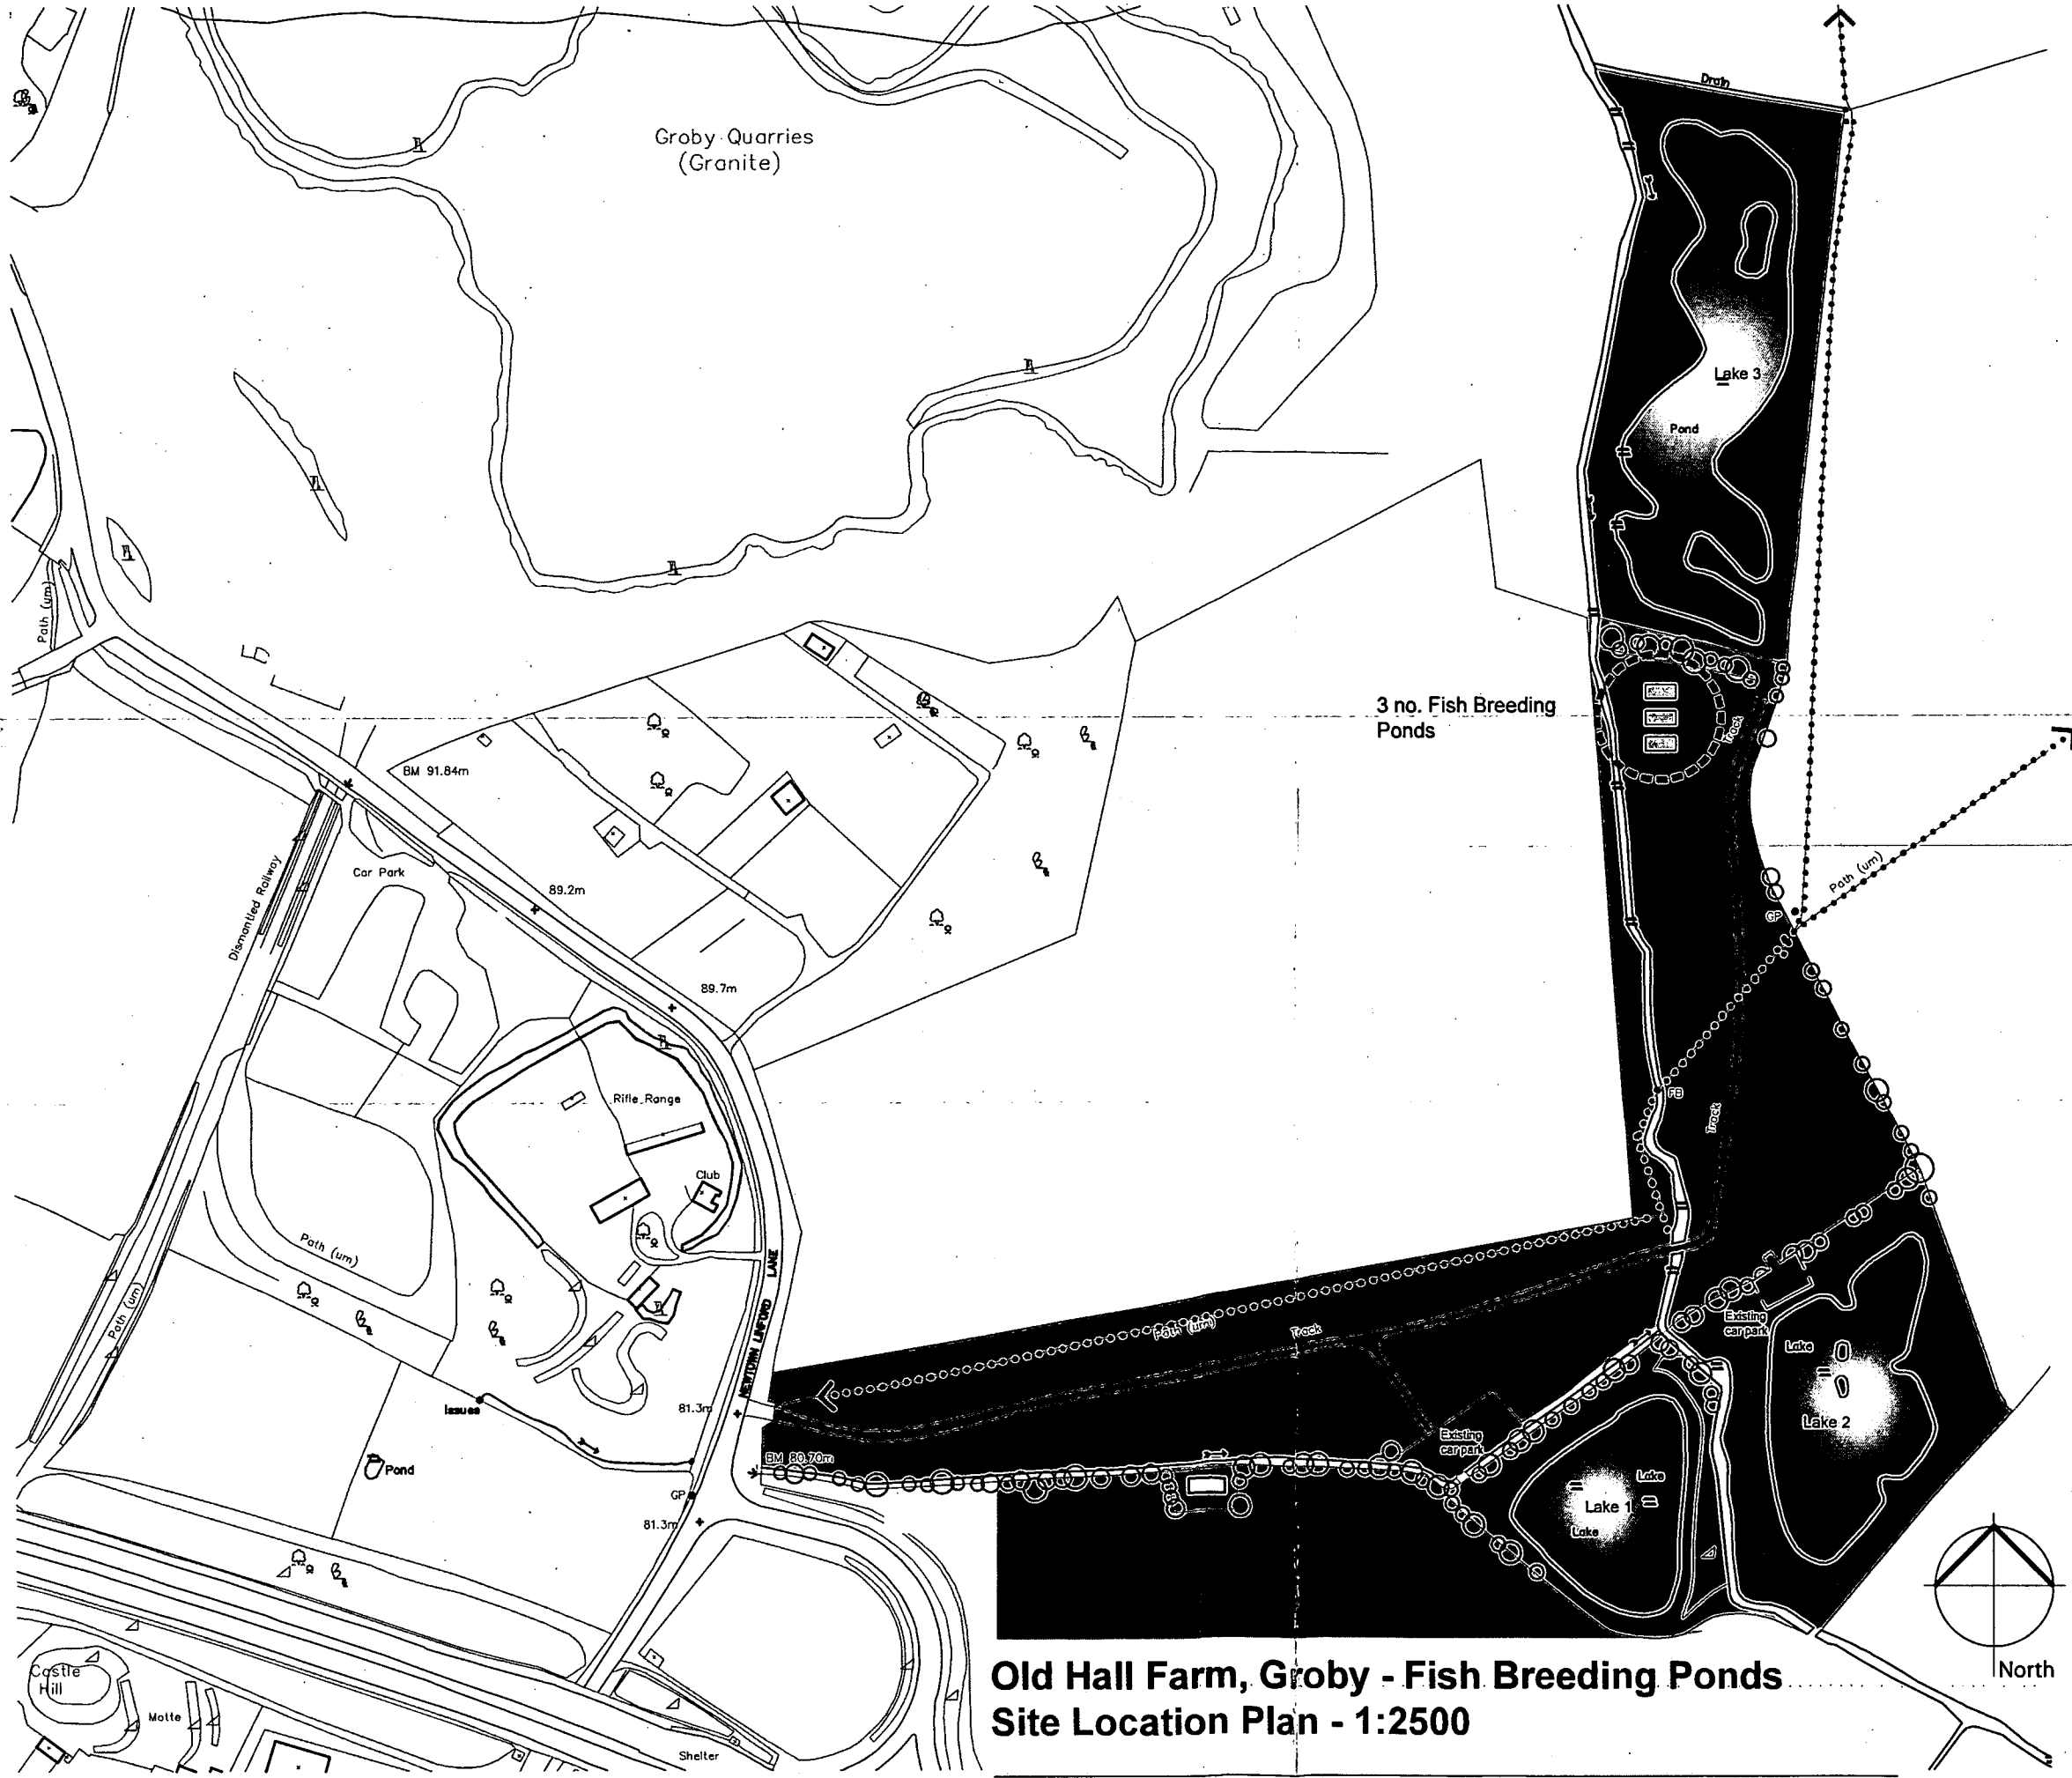


Legend

- Proposed 3 no. Fish Breeding Ponds Tanks -12.0 x 5.5m
- Existing Fishing Lakes
- Existing Public Right of Way
- Existing Roads
- Existing Vegetation
- Primary Focal Nodes

Old Hall Farm, Groby - Fish Breeding Ponds
Site Location Plan - 1:2500

Drawing No: C/2961.L.11 | Drawn by: RDRN | Date: Nov 2007

plann architects

Plann Architects Ltd
Studio 1, Welland Studios
Welland Business Park
Valley Way
Market Harborough
Leicestershire LE16 7PS

Tel: 01858 466946
Fax: 01858 466879
www.plann-architects.co.uk