




existing rear elevation

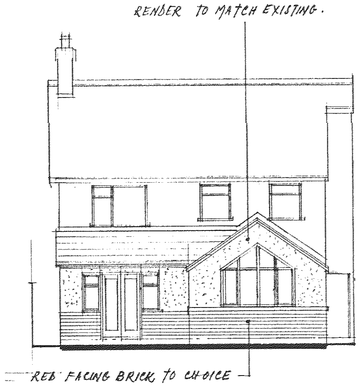


proposed rear elevation

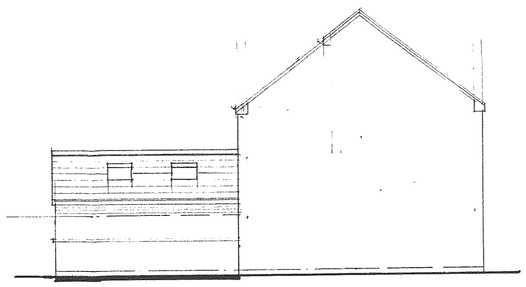

prop: side elev: to no 24

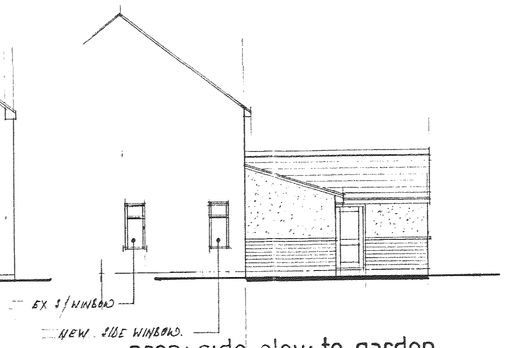


prop: side elev: to garden

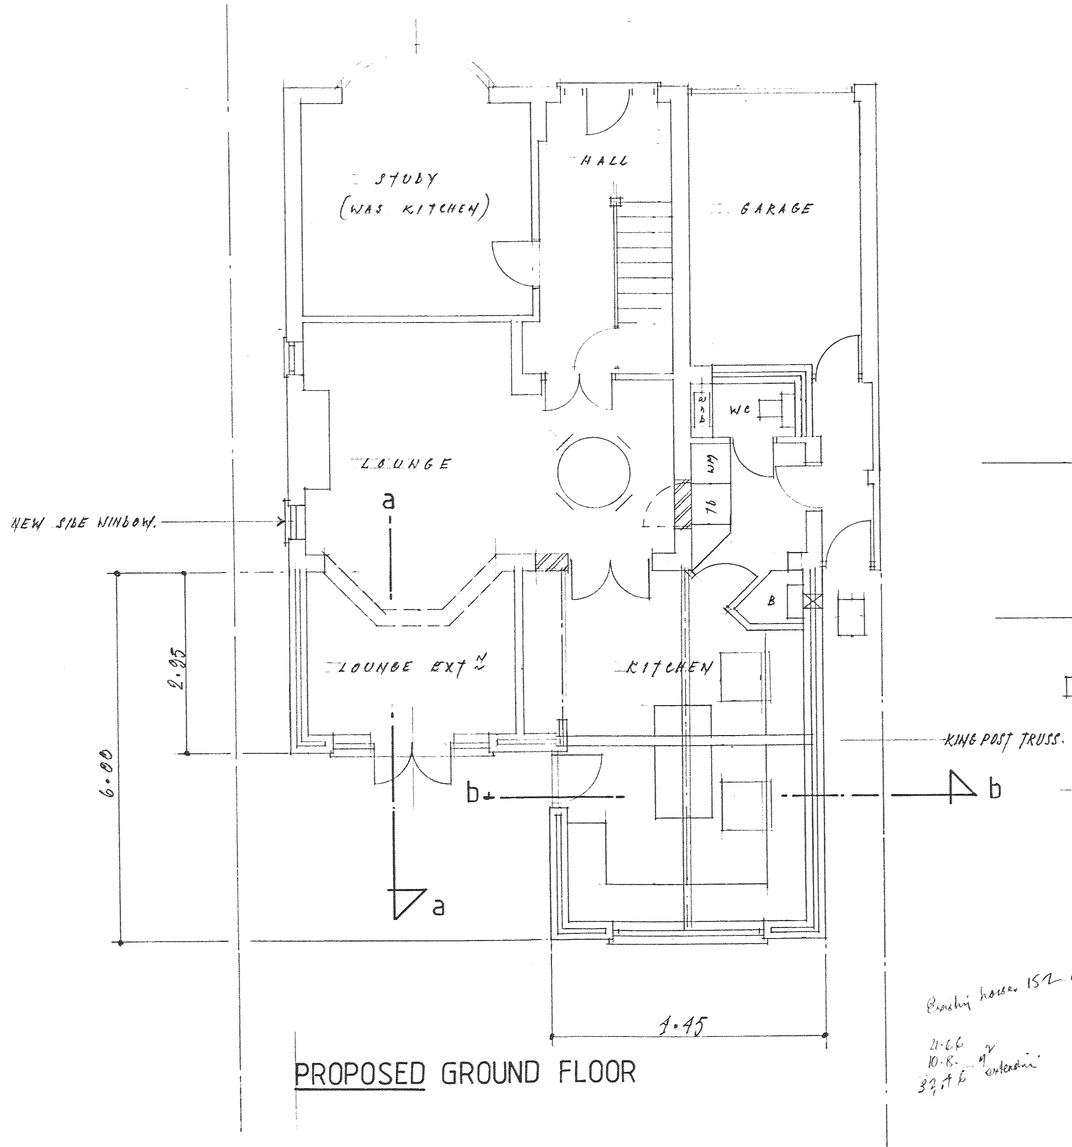


PROPOSED GROUND FLOOR

Existing house 152 m²
21.66
10.8
32.4 m² extension

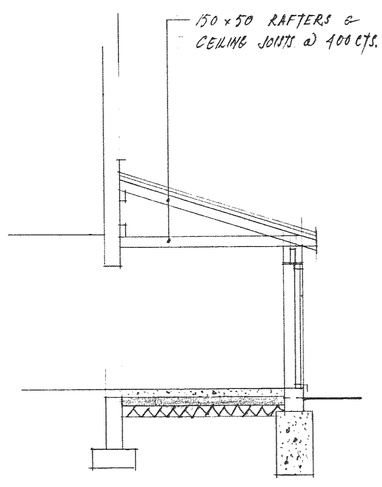

section aa

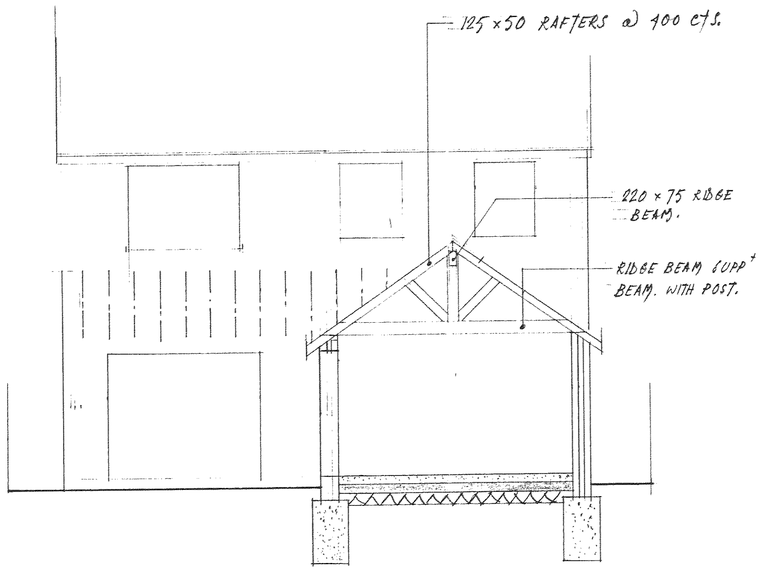

section bb

NOTES:
All dimensions must be checked on site and not scaled from this drawing.

A		
	Date	Revisions

© copyright

DEVELOPMENT SERVICES
28 NOV 2007
RECEIVED

Client
MR & MRS S. WAGG.

Job Title
22 DE MONTFORT RD.
HINCKLEY
LEICS.

Drawing Title
PROPOSED EXTENSION
TO THE REAR OF
DETACHED HOUSE.

07740 656291

Scale 1:50 & 1:100.

Date OCT. 2007 | Drawn by J.J. WILKINSON

Drg. No. PP- 00327184 | Rev.

JOHN E. WRIGHT 526657

1 print

594 x 841mm