


EXISTING FRONT ELEVATION 1:50




EXISTING PART SIDE ELEVATION 1:50

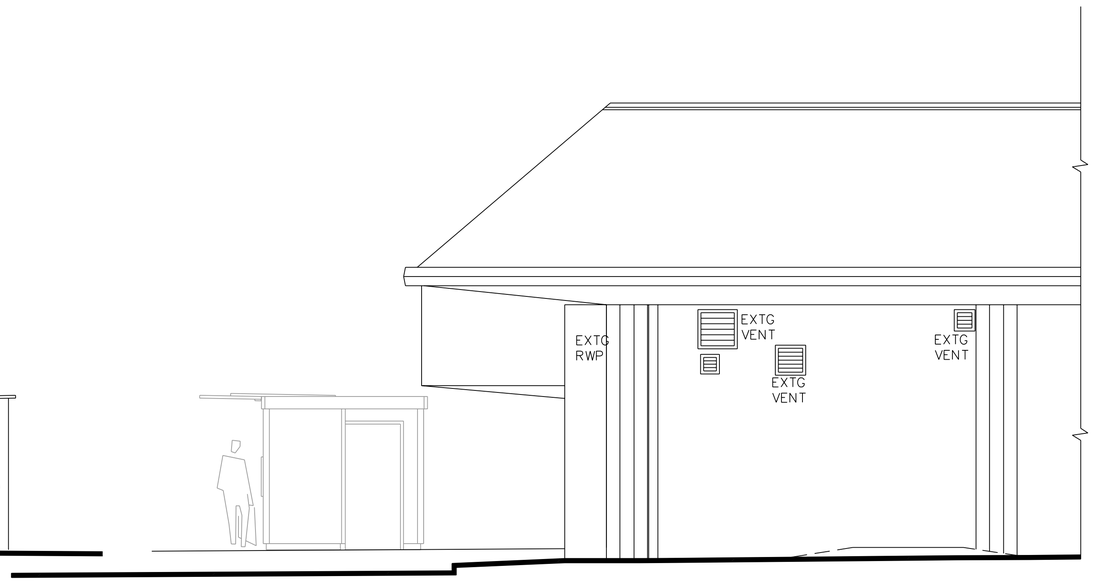


EXISTING PART SIDE ELEVATION 1:50



EXISTING PART SIDE ELEVATION 1:200

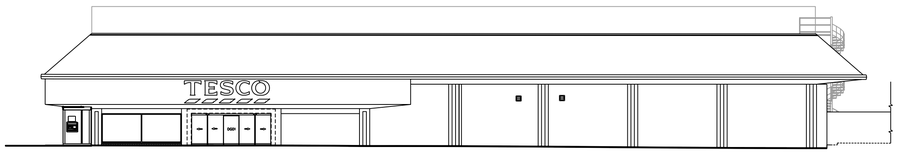

EXISTING FRONT ELEVATION 1:200

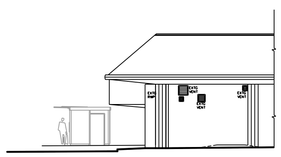

EXISTING PART SIDE ELEVATION 1:200

REV.	AMENDMENTS	DATE

0 SCALE 1:50 4m
0 SCALE 1:100 8m
0 SCALE 1:200 16m
0 SCALE 1:500 40m
0 SCALE 1:1250 100m

PROJECT
5902
HINCKLEY FORMAT 20

DESCRIPTION
ENTRANCE LOBBY
EXISTING ELEVATIONS

DRAWING No. 5902elev##.dgn

PHASE ISSUE

SYSTEM ID. No.

SCALE 1:50/1:200@A1 DATE 23.03.09

PLANNER JONATHON TURNER

DRAWN james pennell

CHECKED robin sanderson

WILLS GEE LTD
Consultants • Project Management

TESCO
IMPLEMENTATION STORE PLANNING

TESCO STORES LIMITED
STORE PLANNING DEPARTMENT
PROPERTY SERVICES
P.O. BOX 400, CIRRUS BUILDING, SHIRE PARK
WELWYN GARDEN CITY, HERTS. AL7 1AB
TELEPHONE : 01707 395150
THE COPYRIGHT AND ALL OTHER RIGHTS IN ANY MATERIAL RELATING TO THIS PUBLICATION BELONG TO TESCO STORES LIMITED OR ITS LICENSORS AS THE CASE MAY BE.
ALL RIGHTS ARE RESERVED. NEITHER THE WHOLE NOR ANY PART OF THIS PUBLICATION MAY BE REPRODUCED OR TRANSMITTED IN ANY FORM OR BY ANY ELECTRONIC OR MECHANICAL MEANS INCLUDING PHOTOCOPYING AND RECORDING OR FROM ANY RETRIEVAL SYSTEM WITHOUT THE PRIOR WRITTEN LICENCE FROM THE OWNER
© 2006 TESCO STORES LIMITED