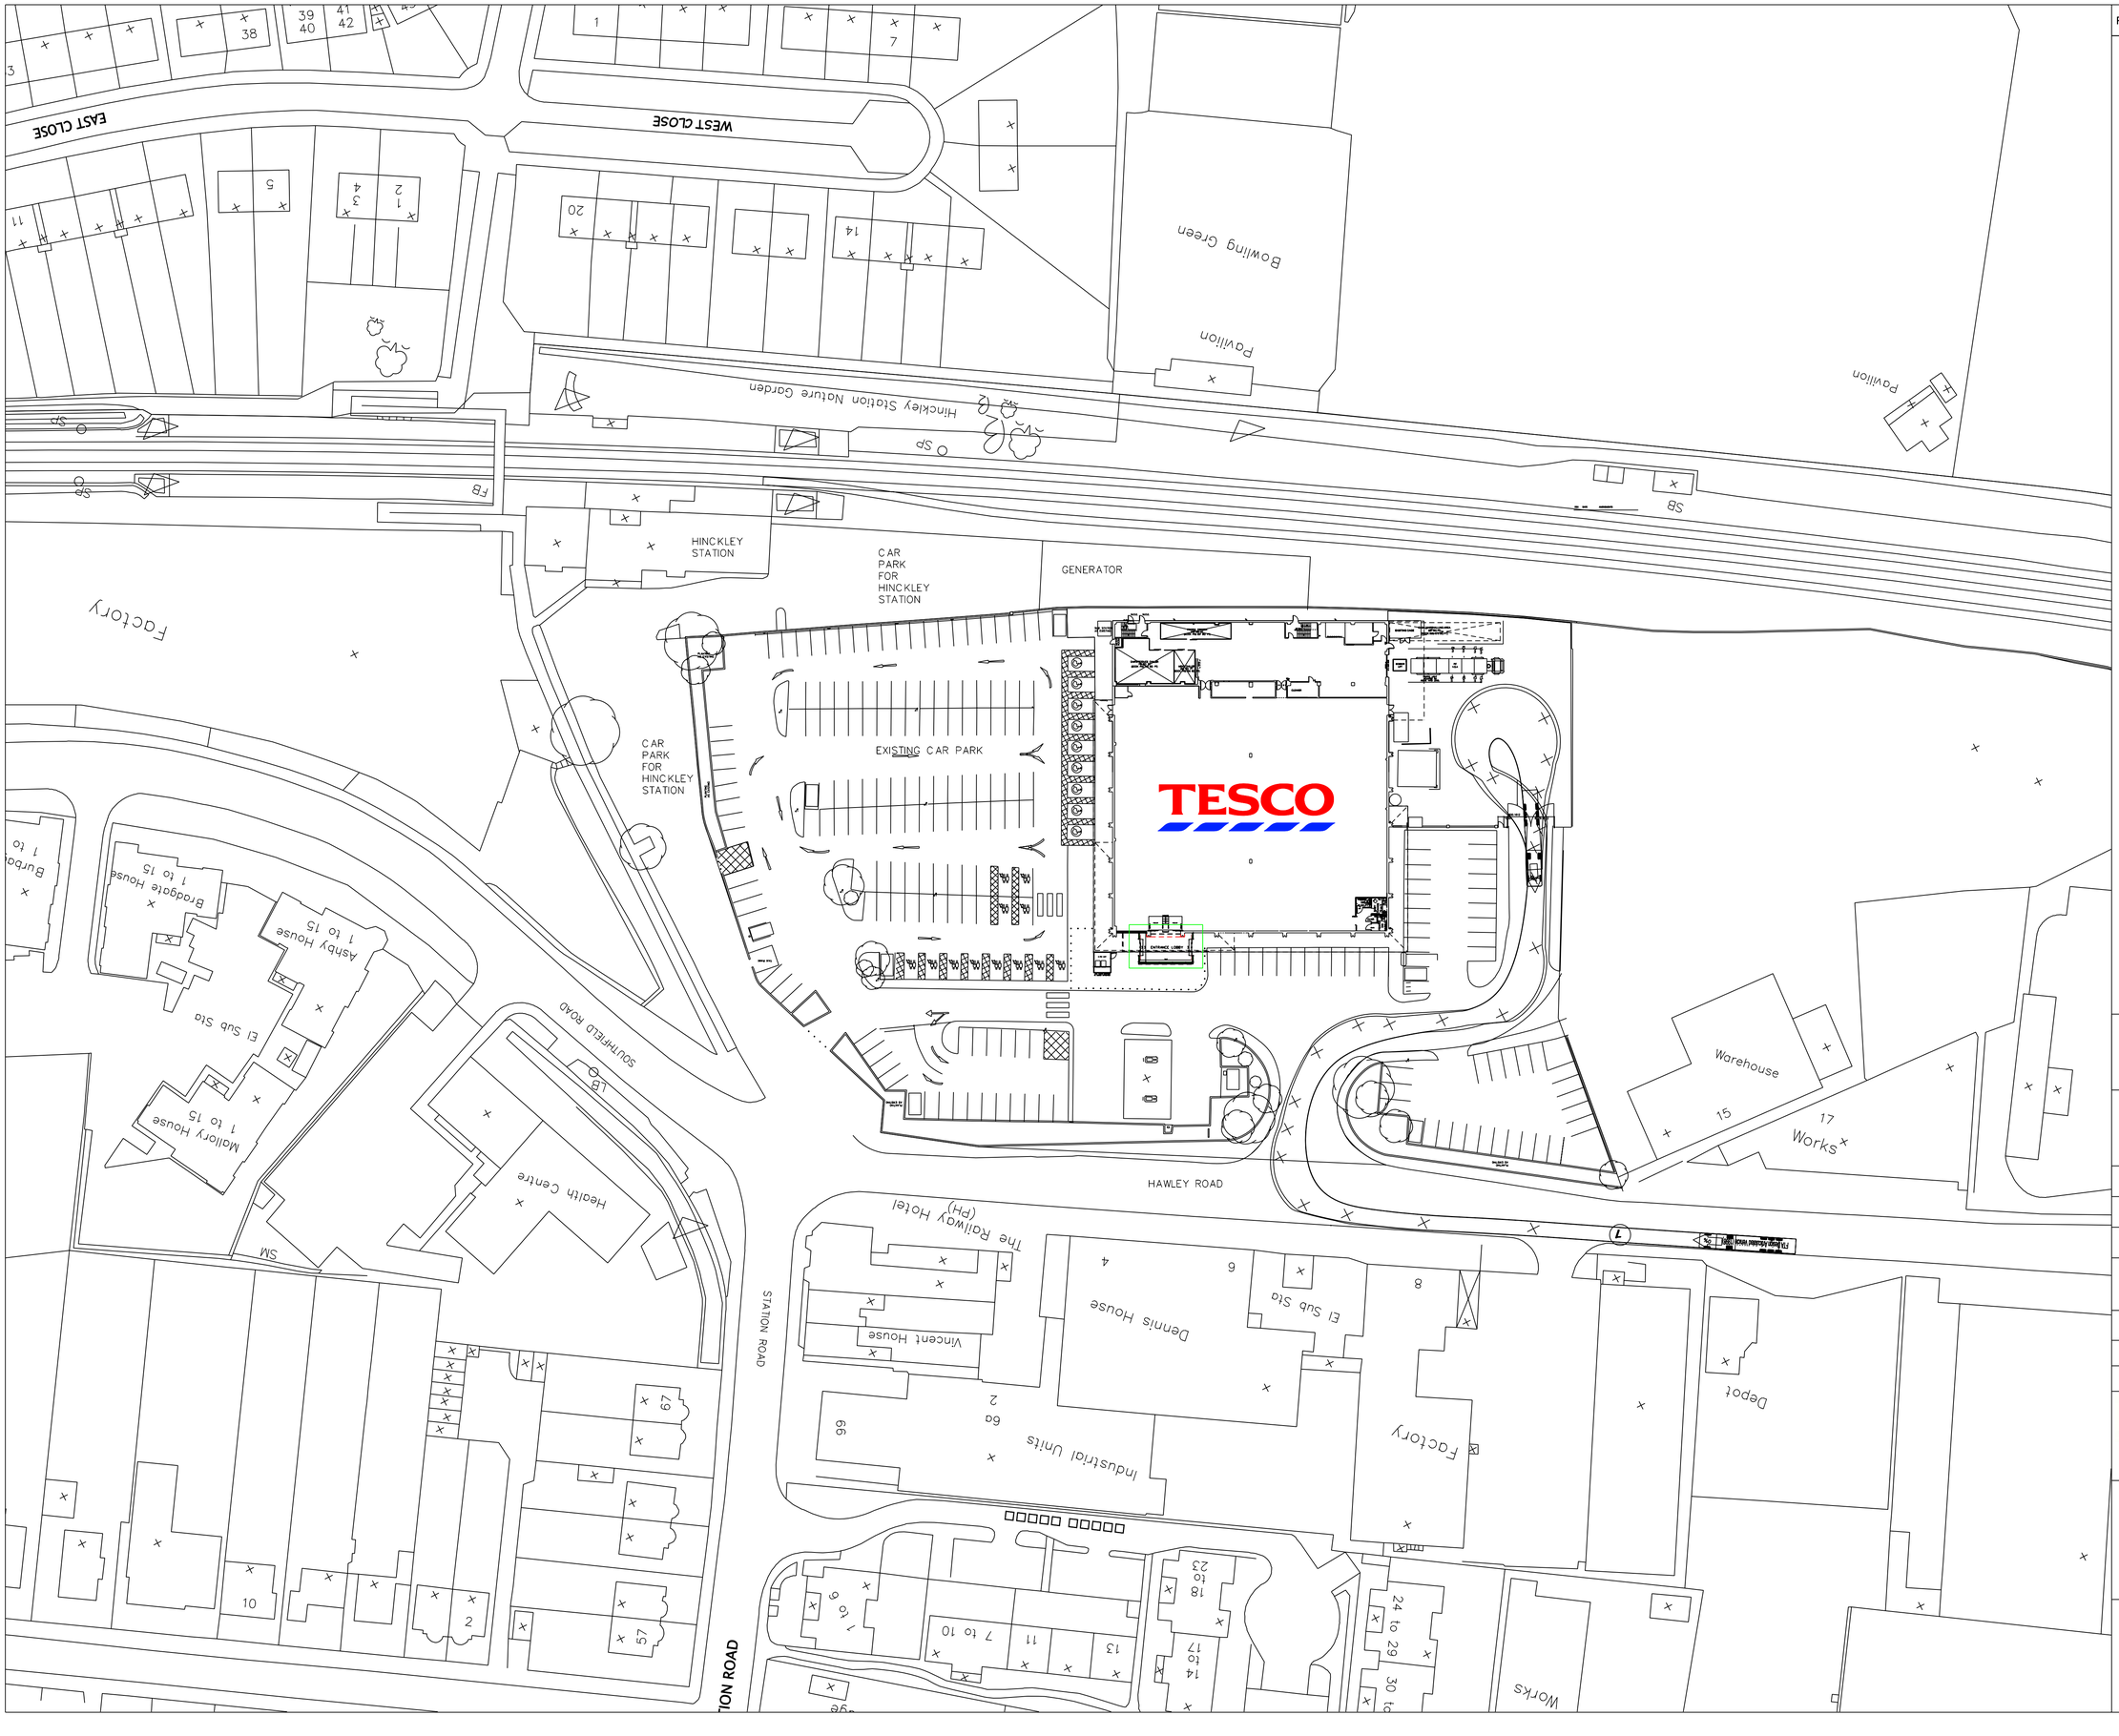


REV.	AMENDMENTS	DATE

0 SCALE 1:50 4m
0 SCALE 1:100 8m
0 SCALE 1:200 16m
0 SCALE 1:500 40m
0 SCALE 1:1250 100m

APPROVED BY:

REMOVED EQUIPMENT	
AREA REDECORATED	
RESITED EQUIPMENT	
NEW EQUIPMENT	

PROJECT
5902
HINCKLEY FORMAT 20

DESCRIPTION
ENTRANCE LOBBY
PROPOSED SITE LAYOUT

DRAWING No. 5902pg1#.dgn

PHASE ISSUE #

SYSTEM ID. No.

SCALE 1:500@A1

DATE 23.03.09

PLANNER JONATHON TURNER

DRAWN ROBIN SANDERSON

CHECKED JAMES PENNELL

WILLS GEE LTD
Consultants • Project Management

TESCO
IMPLEMENTATION STORE PLANNING

TESCO STORES LIMITED
STORE PLANNING DEPARTMENT
PROPERTY SERVICES
P.O. BOX 400, CIRRUS BUILDING, SHIRE PARK
WELWYN GARDEN CITY, HERTS. AL7 1AB
TELEPHONE : 01707 395150

THE COPYRIGHT AND ALL OTHER RIGHTS IN AND RELATING TO THIS PUBLICATION BELONG TO AND ARE THE SOLE PROPERTY OF TESCO STORES LIMITED. ALL RIGHTS RESERVED. NO PART OF THIS PUBLICATION OR ANY PART OF THIS PUBLICATION MAY BE REPRODUCED OR TRANSMITTED IN ANY FORM OR BY ANY ELECTRONIC OR MECHANICAL MEANS INCLUDING PHOTOCOPYING AND RECORDING OR FROM ANY RETRIEVAL SYSTEM WITHOUT THE PRIOR WRITTEN LICENCE FROM THE OWNER
© 2006 TESCO STORES LIMITED