
DO NOT SCALE

DIMENSIONS IN mm UNLESS INDICATED

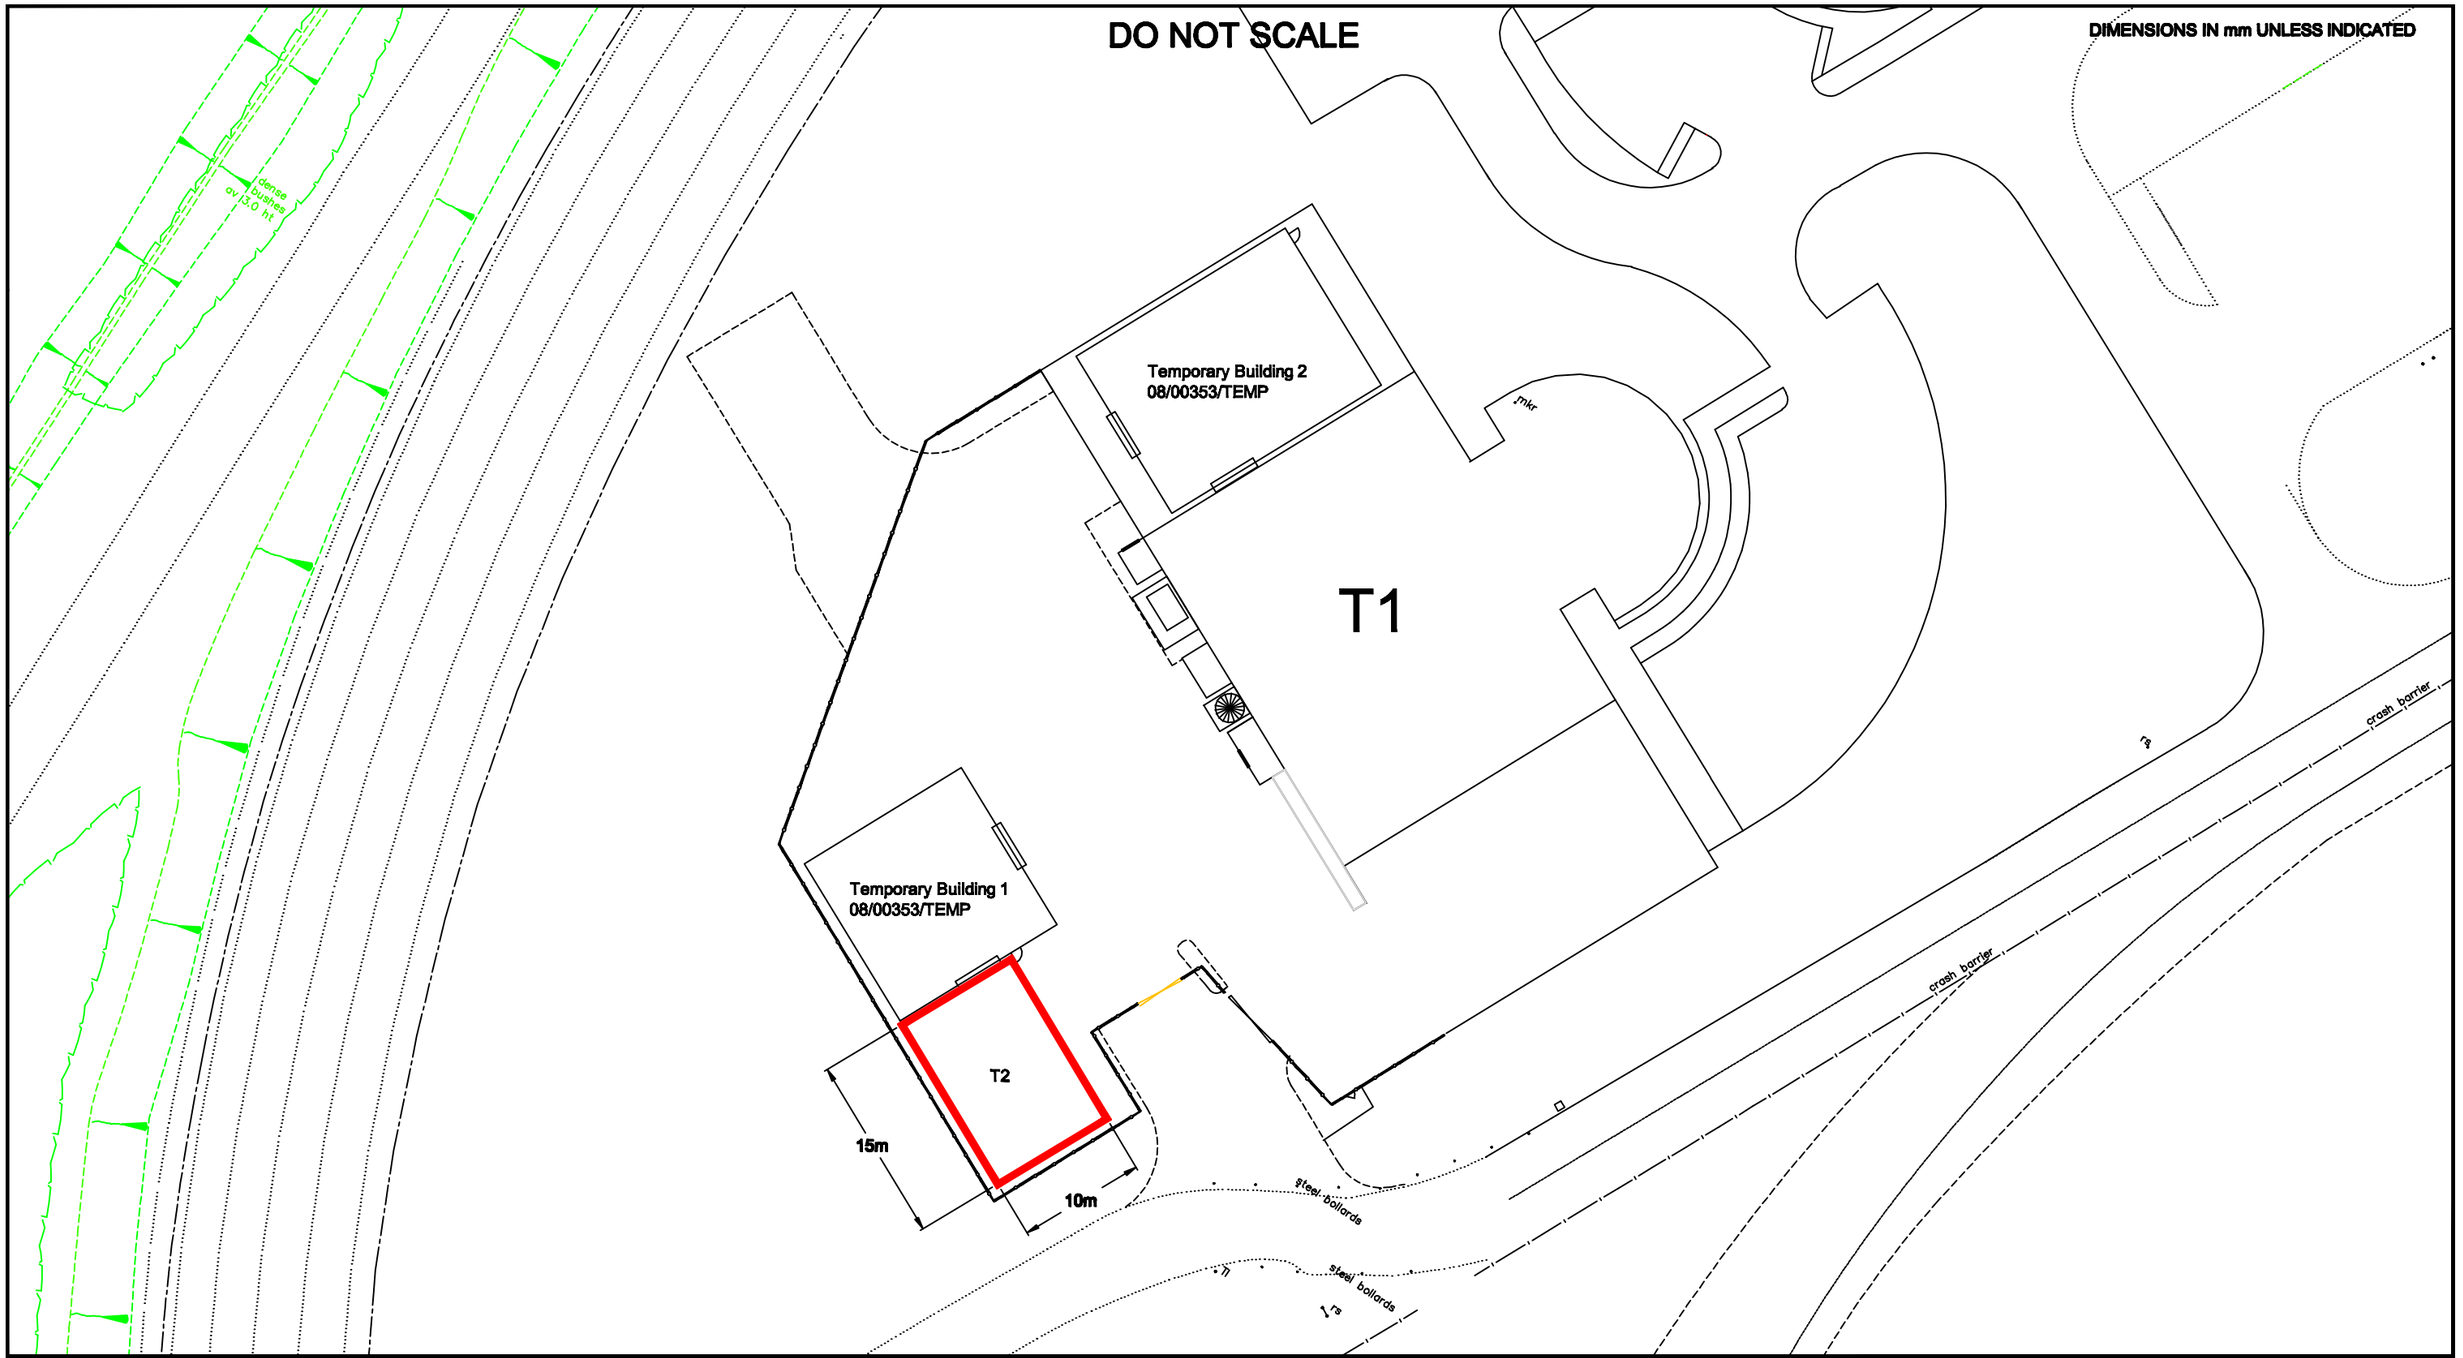

Rev	By	Revision	Chk'd	Date

Information / Provisional	
	Date: Nov 2008
Tender / Quotation	
	Date:
Construction / Manufacture	
	Date:
As Built	
	Date:

Drawing Title:

T2 Location Plan - Planning Application

Project No:

A3

Drawn by:	Date :	Checked :	Date :	Approved :	Date :	Scale :
KW	Nov 2008					1:500 @ A3

MIRA
TEST FACILITY ENGINEERING

© Copyright MIRA Ltd 2008

Watling Street, Nuneaton
Warwickshire. CV10 0TU
England
TEL +44 (0)24 7635 5000
FAX +44 (0)24 7635 8000

Drawing No: PG/049/023

Rev