Church Street, Burbage.

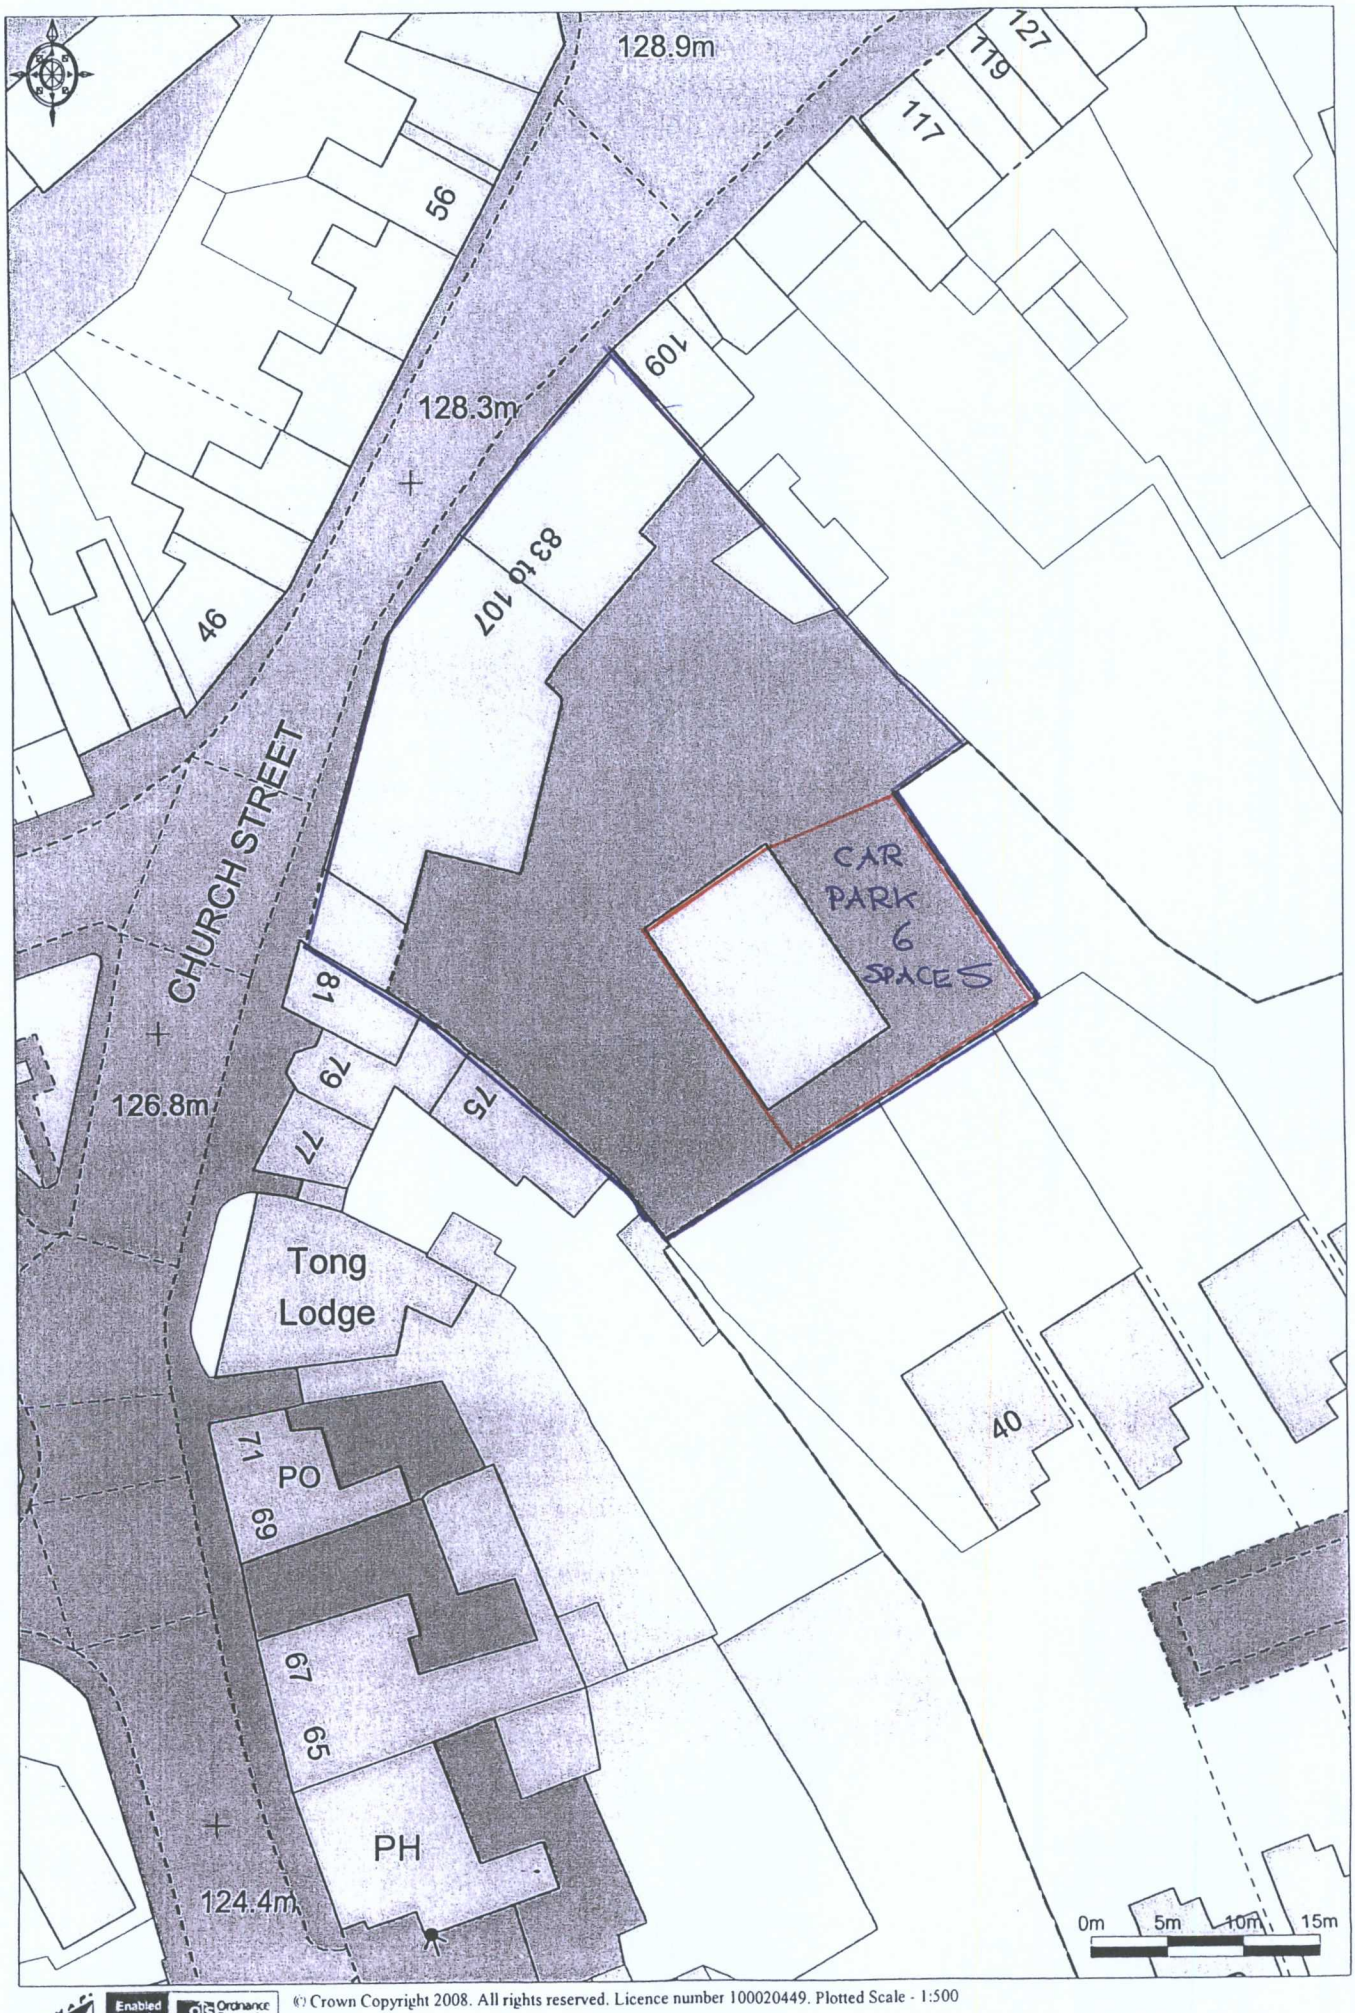

Enabled by Ordnance Survey © Crown Copyright 2008. All rights reserved. Licence number 100020449. Plotted Scale - 1:500

Scale 1:500