

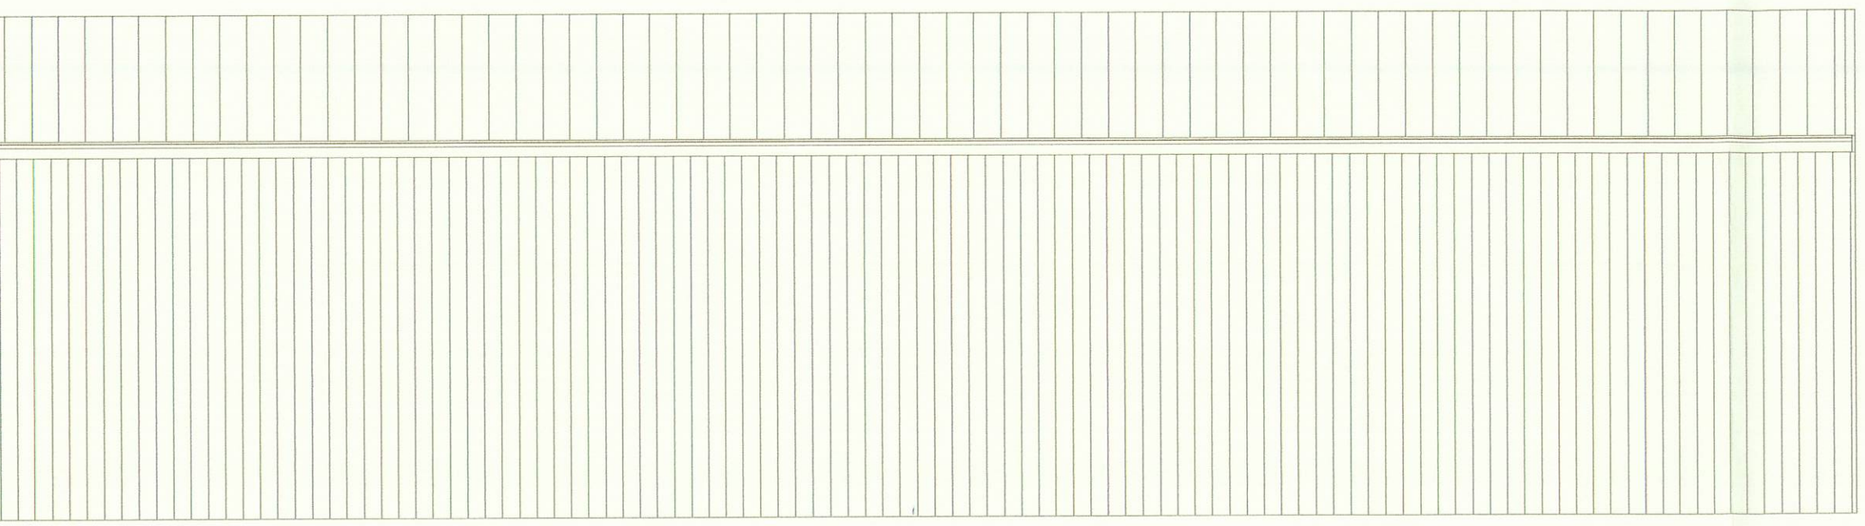



north west & south east elevations

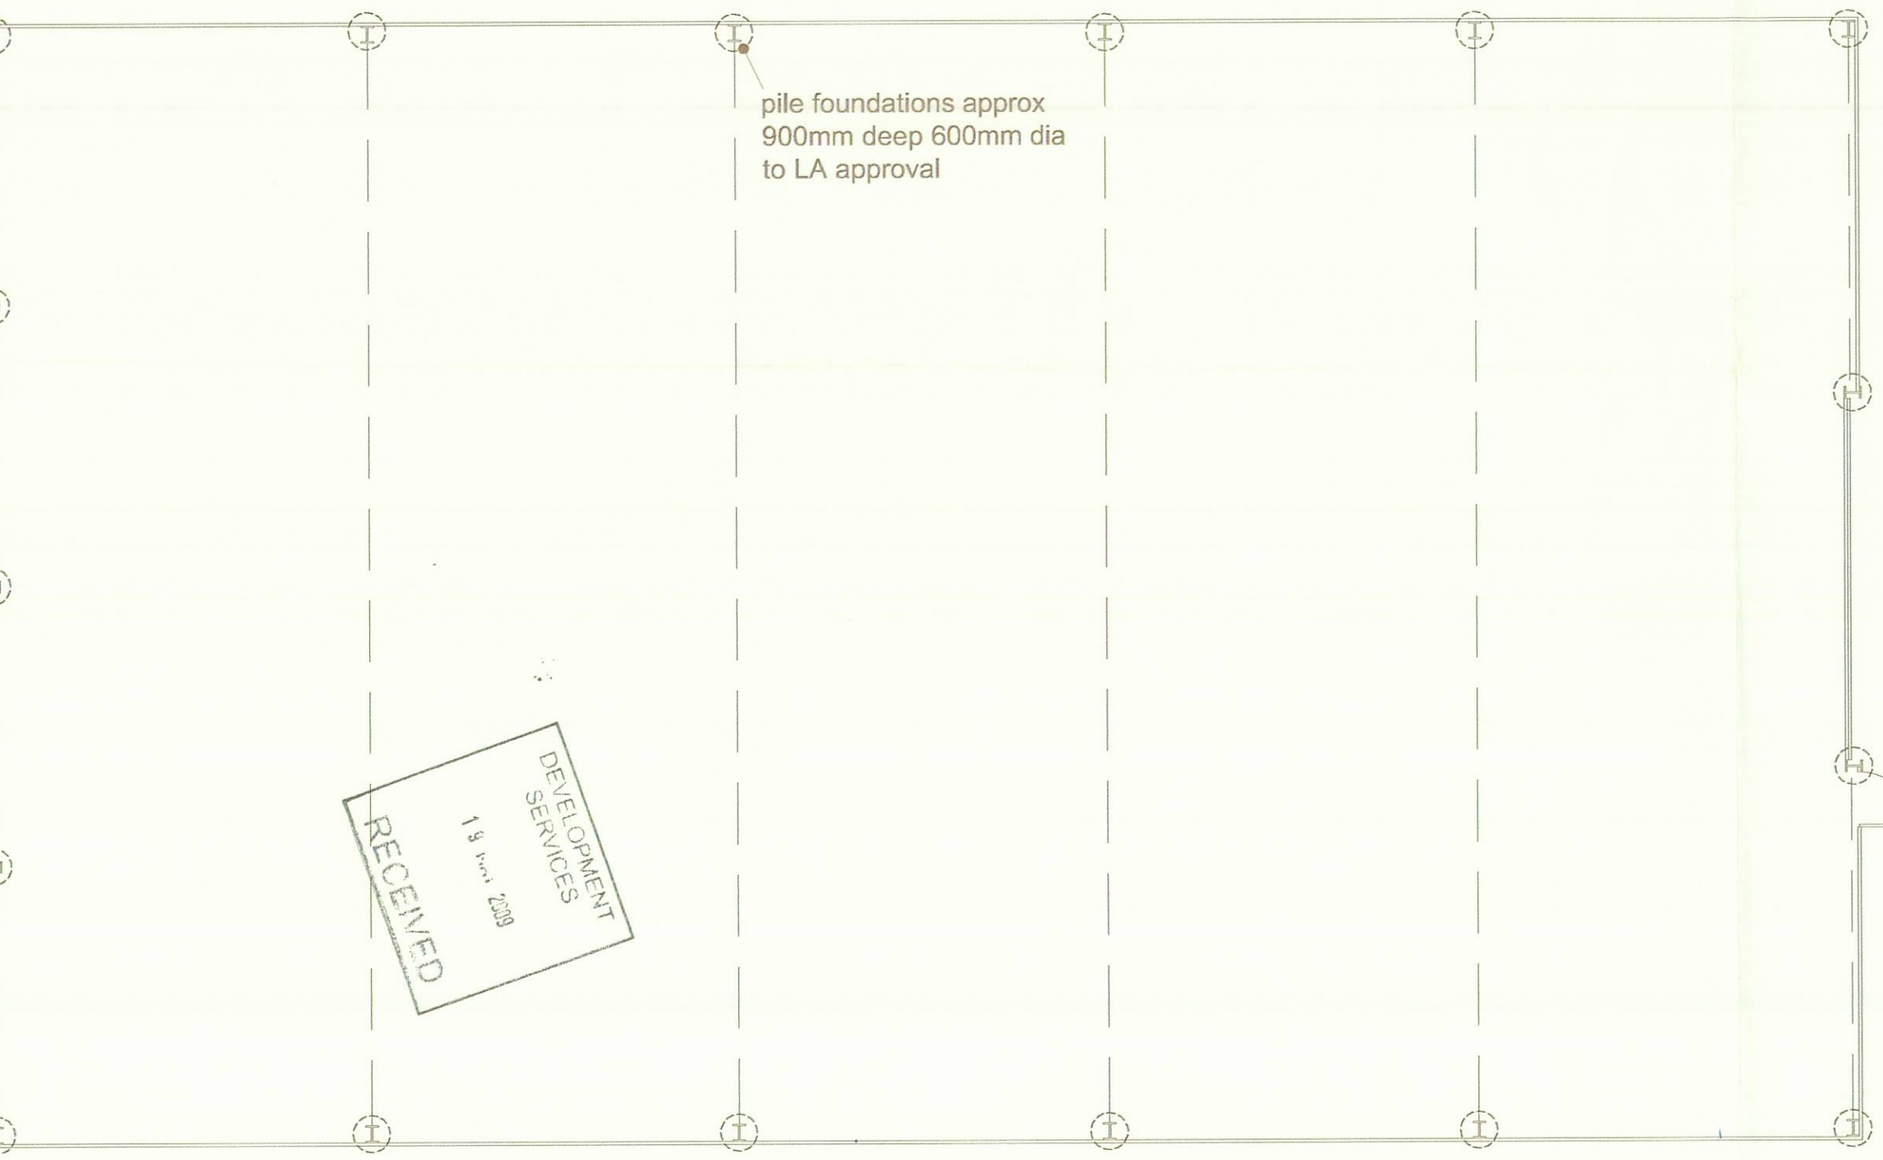



footprint - building 30480 [100'] / x 18300 [60'] *d* - 6096 [20'] to eaves - 8180 [27'] to ridge

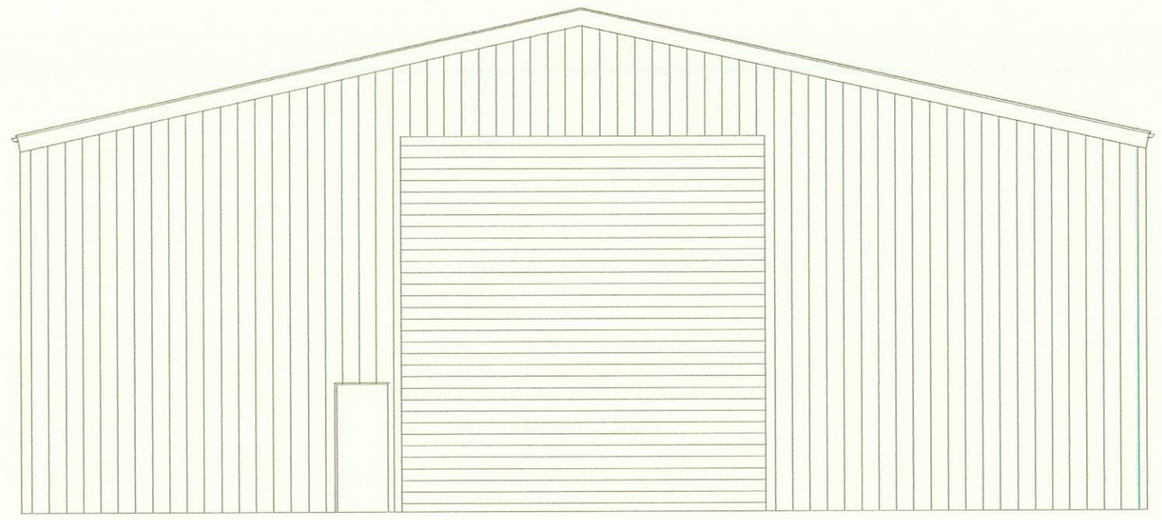


north east elevation

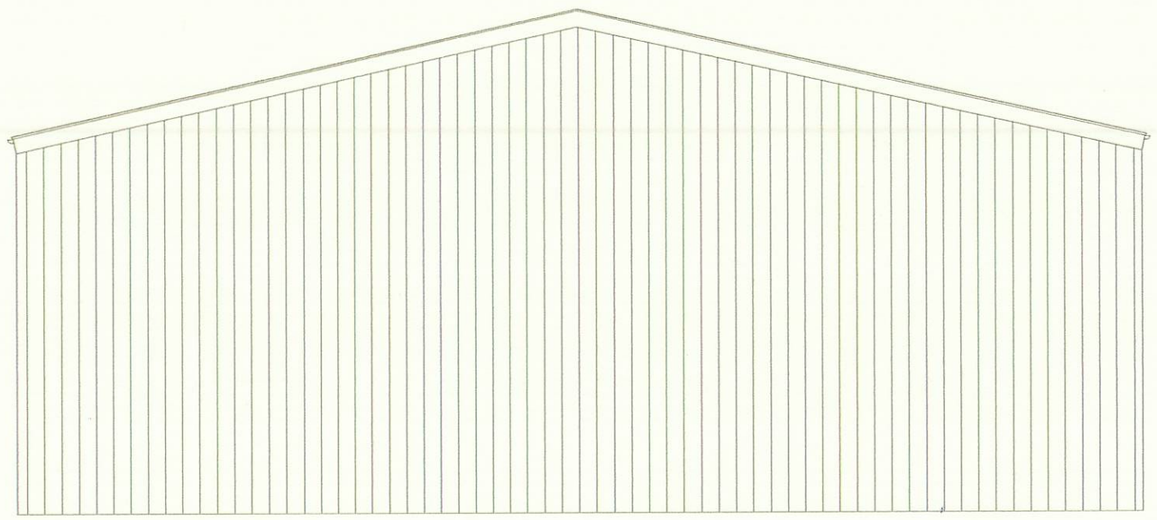

south west elevation

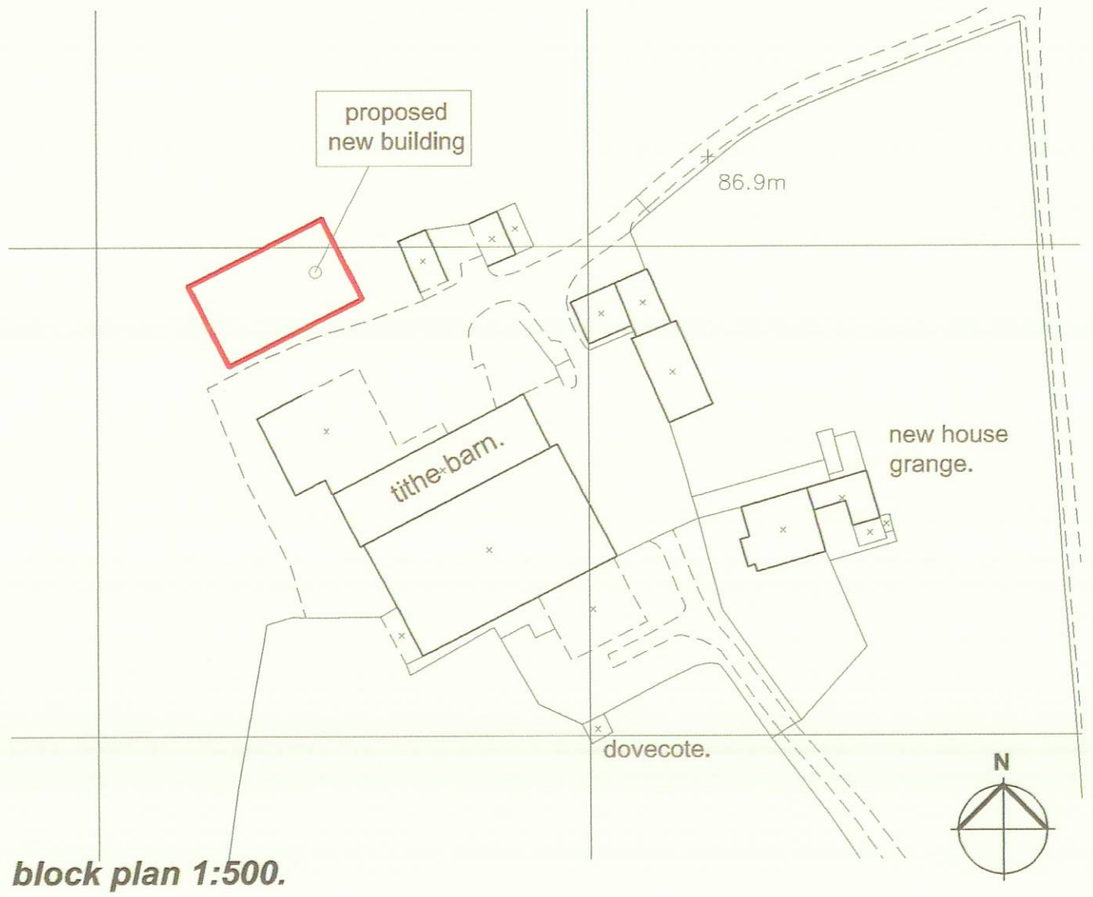


***block plan 1:500.***

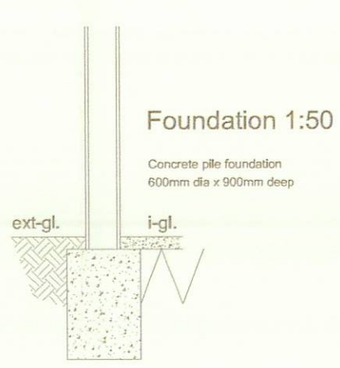


Foundation 1:50

Concrete pile foundation
600mm dia x 900mm deep

FISHER GERMAN
CHARTERED SURVEYORS
Fisher German LLP The Grange
80 Tamworth Road, Ashby De La Zouch
Leicestershire. LE65 2BW
fax: 01530 413896 tel: 01530 412821
e-mail: ashby@fishergerman.co.uk

| | | | |
|---|---|---|---|
| Client: | MR & MRS R POULSON | Scale: | 1:100 - 1:500 [Printed A2] |
| | | Date: | MARCH 2009 |
| Project: | NEW AGRICULTURAL BUILDING NEWHOUSE GRANGE, ORTON LN SHEEPY MAGNA, ATHERSTONE LEICESTERSHIRE | Drawn: SN | Checked: RCB |
| | | Drg No: | P52.1/006/A |
| Title: | BUILDING & BLOCK PLAN AS PROPOSED | | |

THIS DRAWING IS PROTECTED BY COPYRIGHT.
IT MAY NOT BE REPRODUCED IN ANY FORM OR BY ANY MEANS
FOR ANY PURPOSE WITHOUT WRITTEN PERMISSION OF
FISHER GERMAN LLP