

Existing

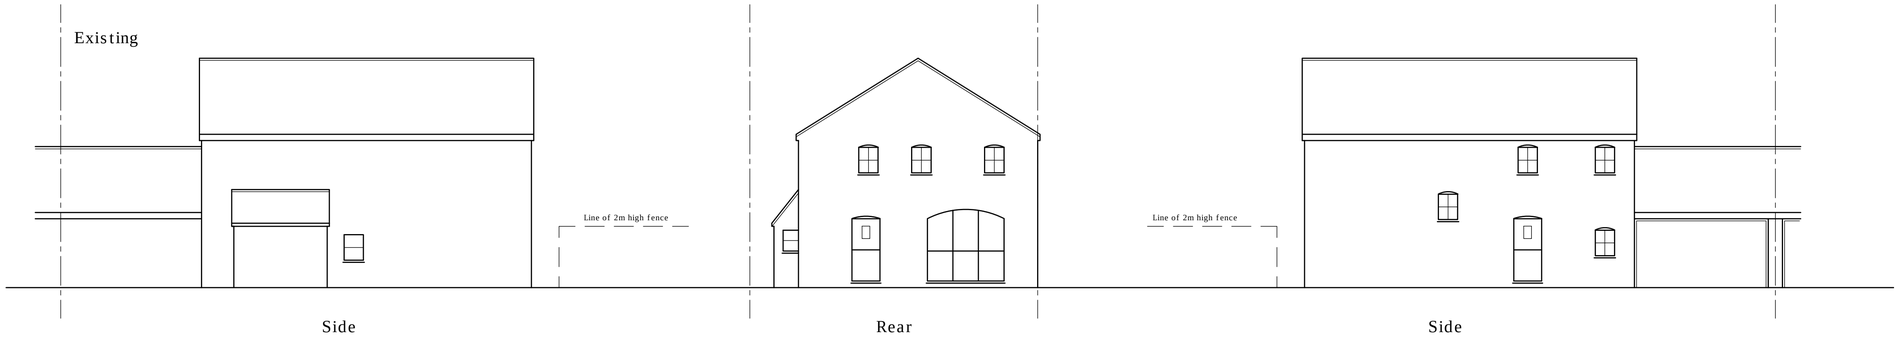


Side Rear Side

Proposed

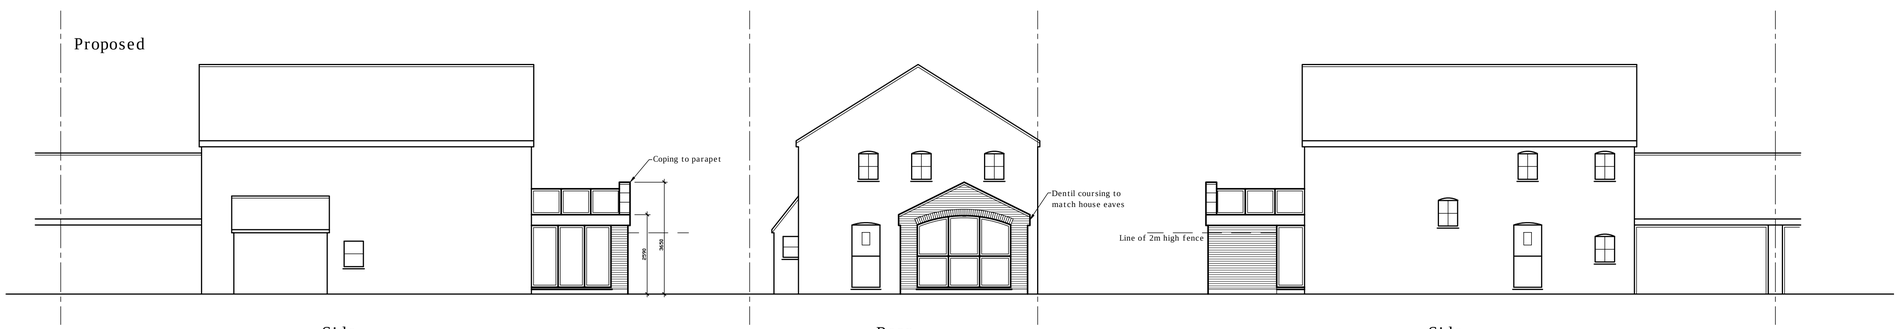


Side Rear Side

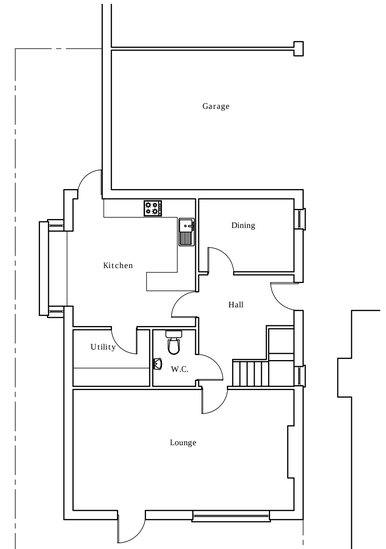

Existing Ground Floor

Double glazed units, framing in mahogany. Brick and brickwork detailing to match existing

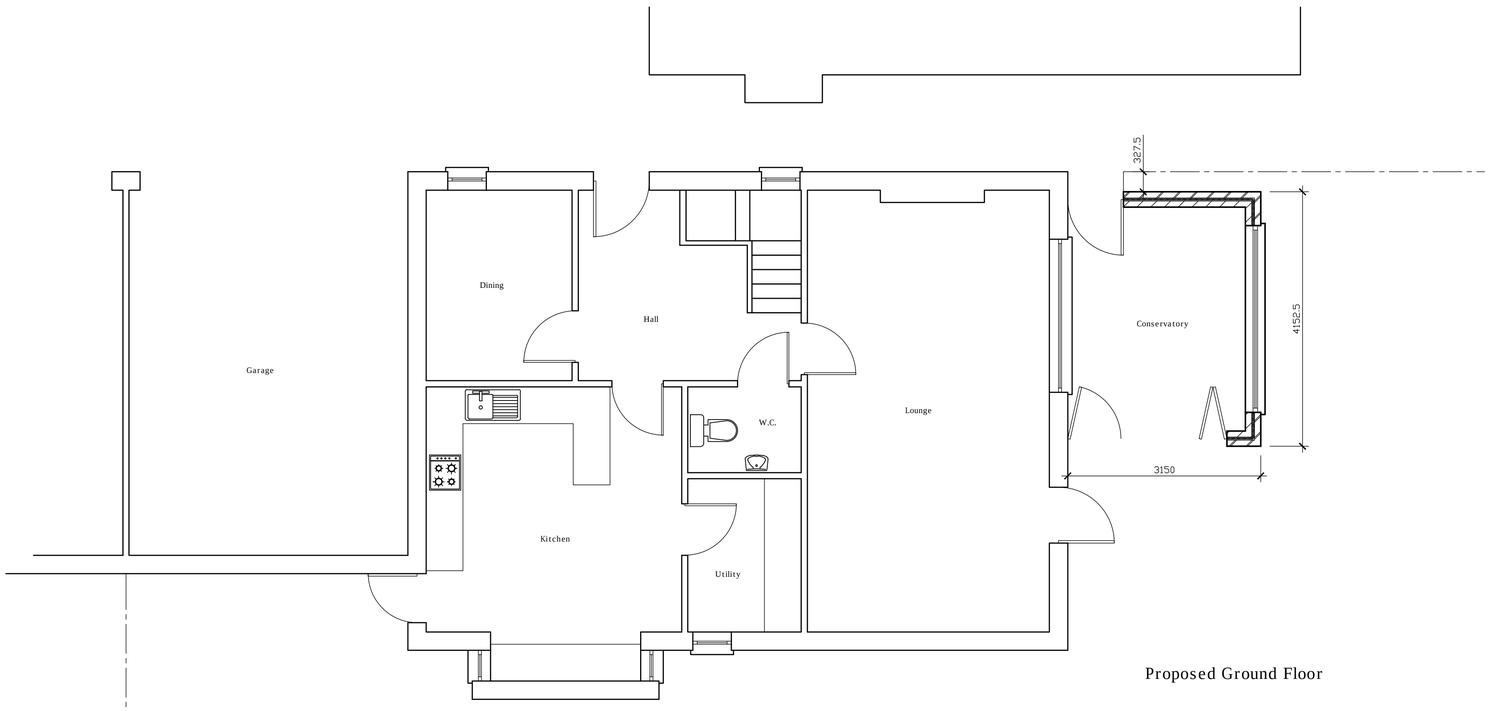

Proposed Ground Floor

Rev. A - Construction changed by requirement of Planning Officer

Drawing prepared for the purpose of Planning Permission and/or Building Regulation approval.
All dimensions to be checked on site before works commence.
Internal room layouts and fittings to client's requirements.
Actual boundary lines to be confirmed on site between parties concerned prior to commencement of work and no part of the new construction to project over the boundary.
Underground services may have been assumed and therefore they should be located prior to commemcement.

Project

Proposed Conservatory
4 Field Farm
Carlton, Nuneaton
Warwickshire
CV13 0BQ

Drawing

Planning Application

Drawing Ref: 01
Scales 1:100 1:50 at A1

Date June 2011

Brooks Building Plans
RICS
Barry Brooks MRICS MBEng Tel. 07879 655 641