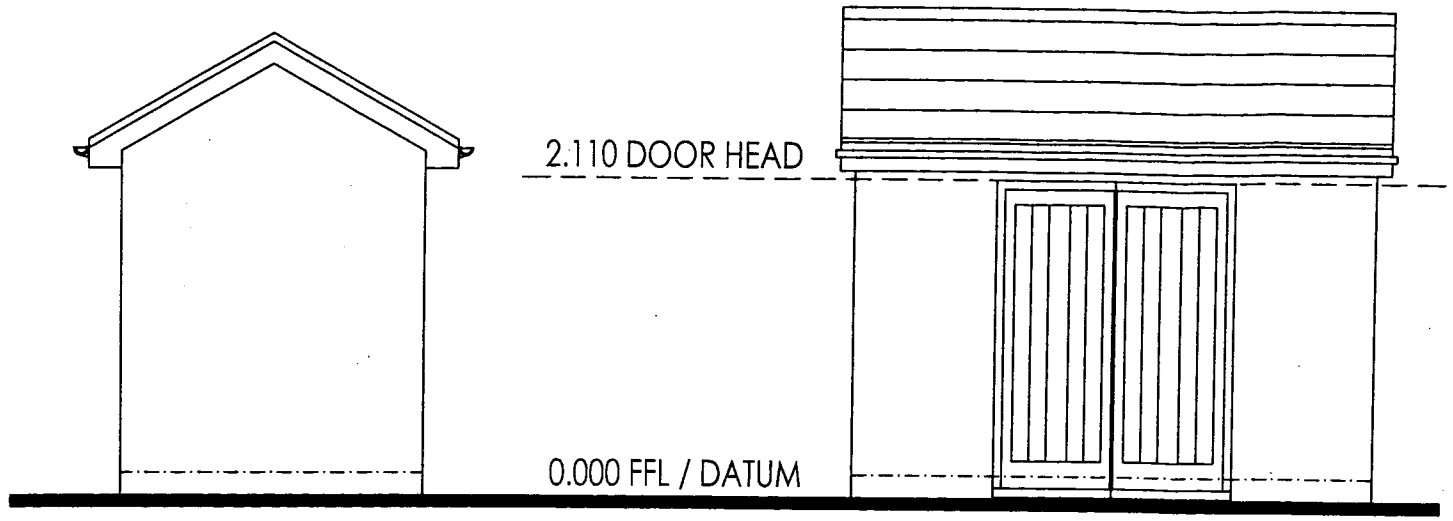

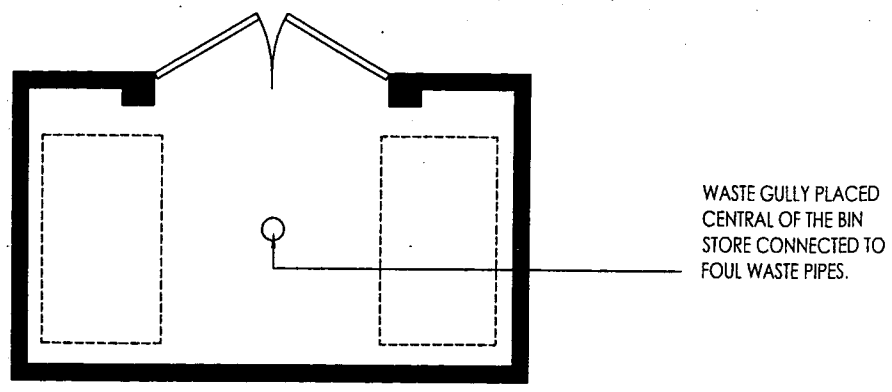

PLAN
SCALE 1:50

DEVELOPMENT SERVICES
30 MAY 2008
RECEIVED

LOCATED ADJACENT TO PLOT NO. 1

Sales Name
STORE 7

Ref	DCC	Dwg No	Rev
	-		

Drawing Title
Plan and elevations

Scale at A3 1:50
Approval Date

REDROW
Urban Design Centre

THIS DRAWING MUST BE READ IN CONJUNCTION WITH THE RELEVANT REDROW STANDARD DETAILS
Sheet Published: 20 May 2008
This drawing is subject to copyri...