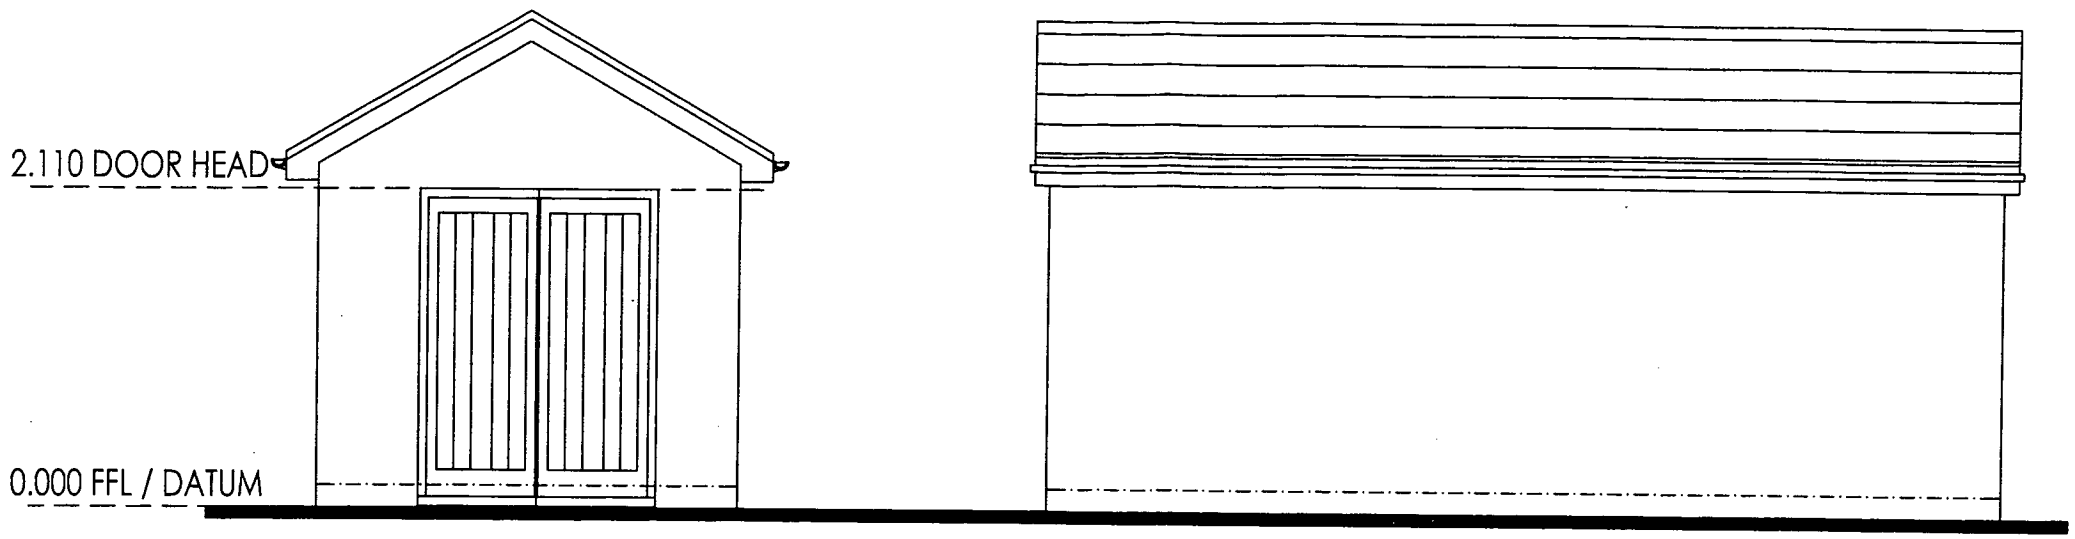

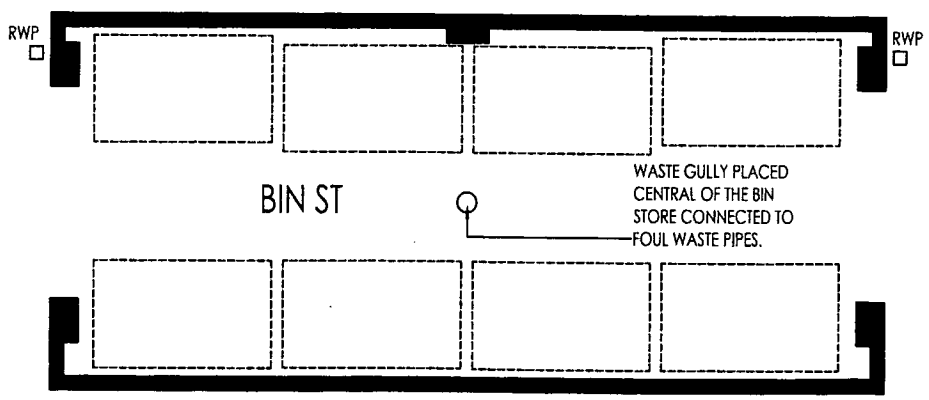

PLAN
SCALE 1:50

DEVELOPMENT SERVICES
30 MAY 2008
RECEIVED

LOCATED ADJACENT
TO PLOTS 36_89

Sales Name
STORE 4

Ref	DCC	Dwg No	Rev
	-		

Drawing Title
Plan and elevations

Scale at A3	1:50
Approval Date	

REDROW
Group Services Ltd

THIS DRAWING MUST BE READ IN CONJUNCTION WITH THE RELEVANT REDROW STANDARD DETAILS
Sheet Published: 20 May 2008
This drawing is subject to copyright
DO NOT SCALE FROM THIS DRAWING