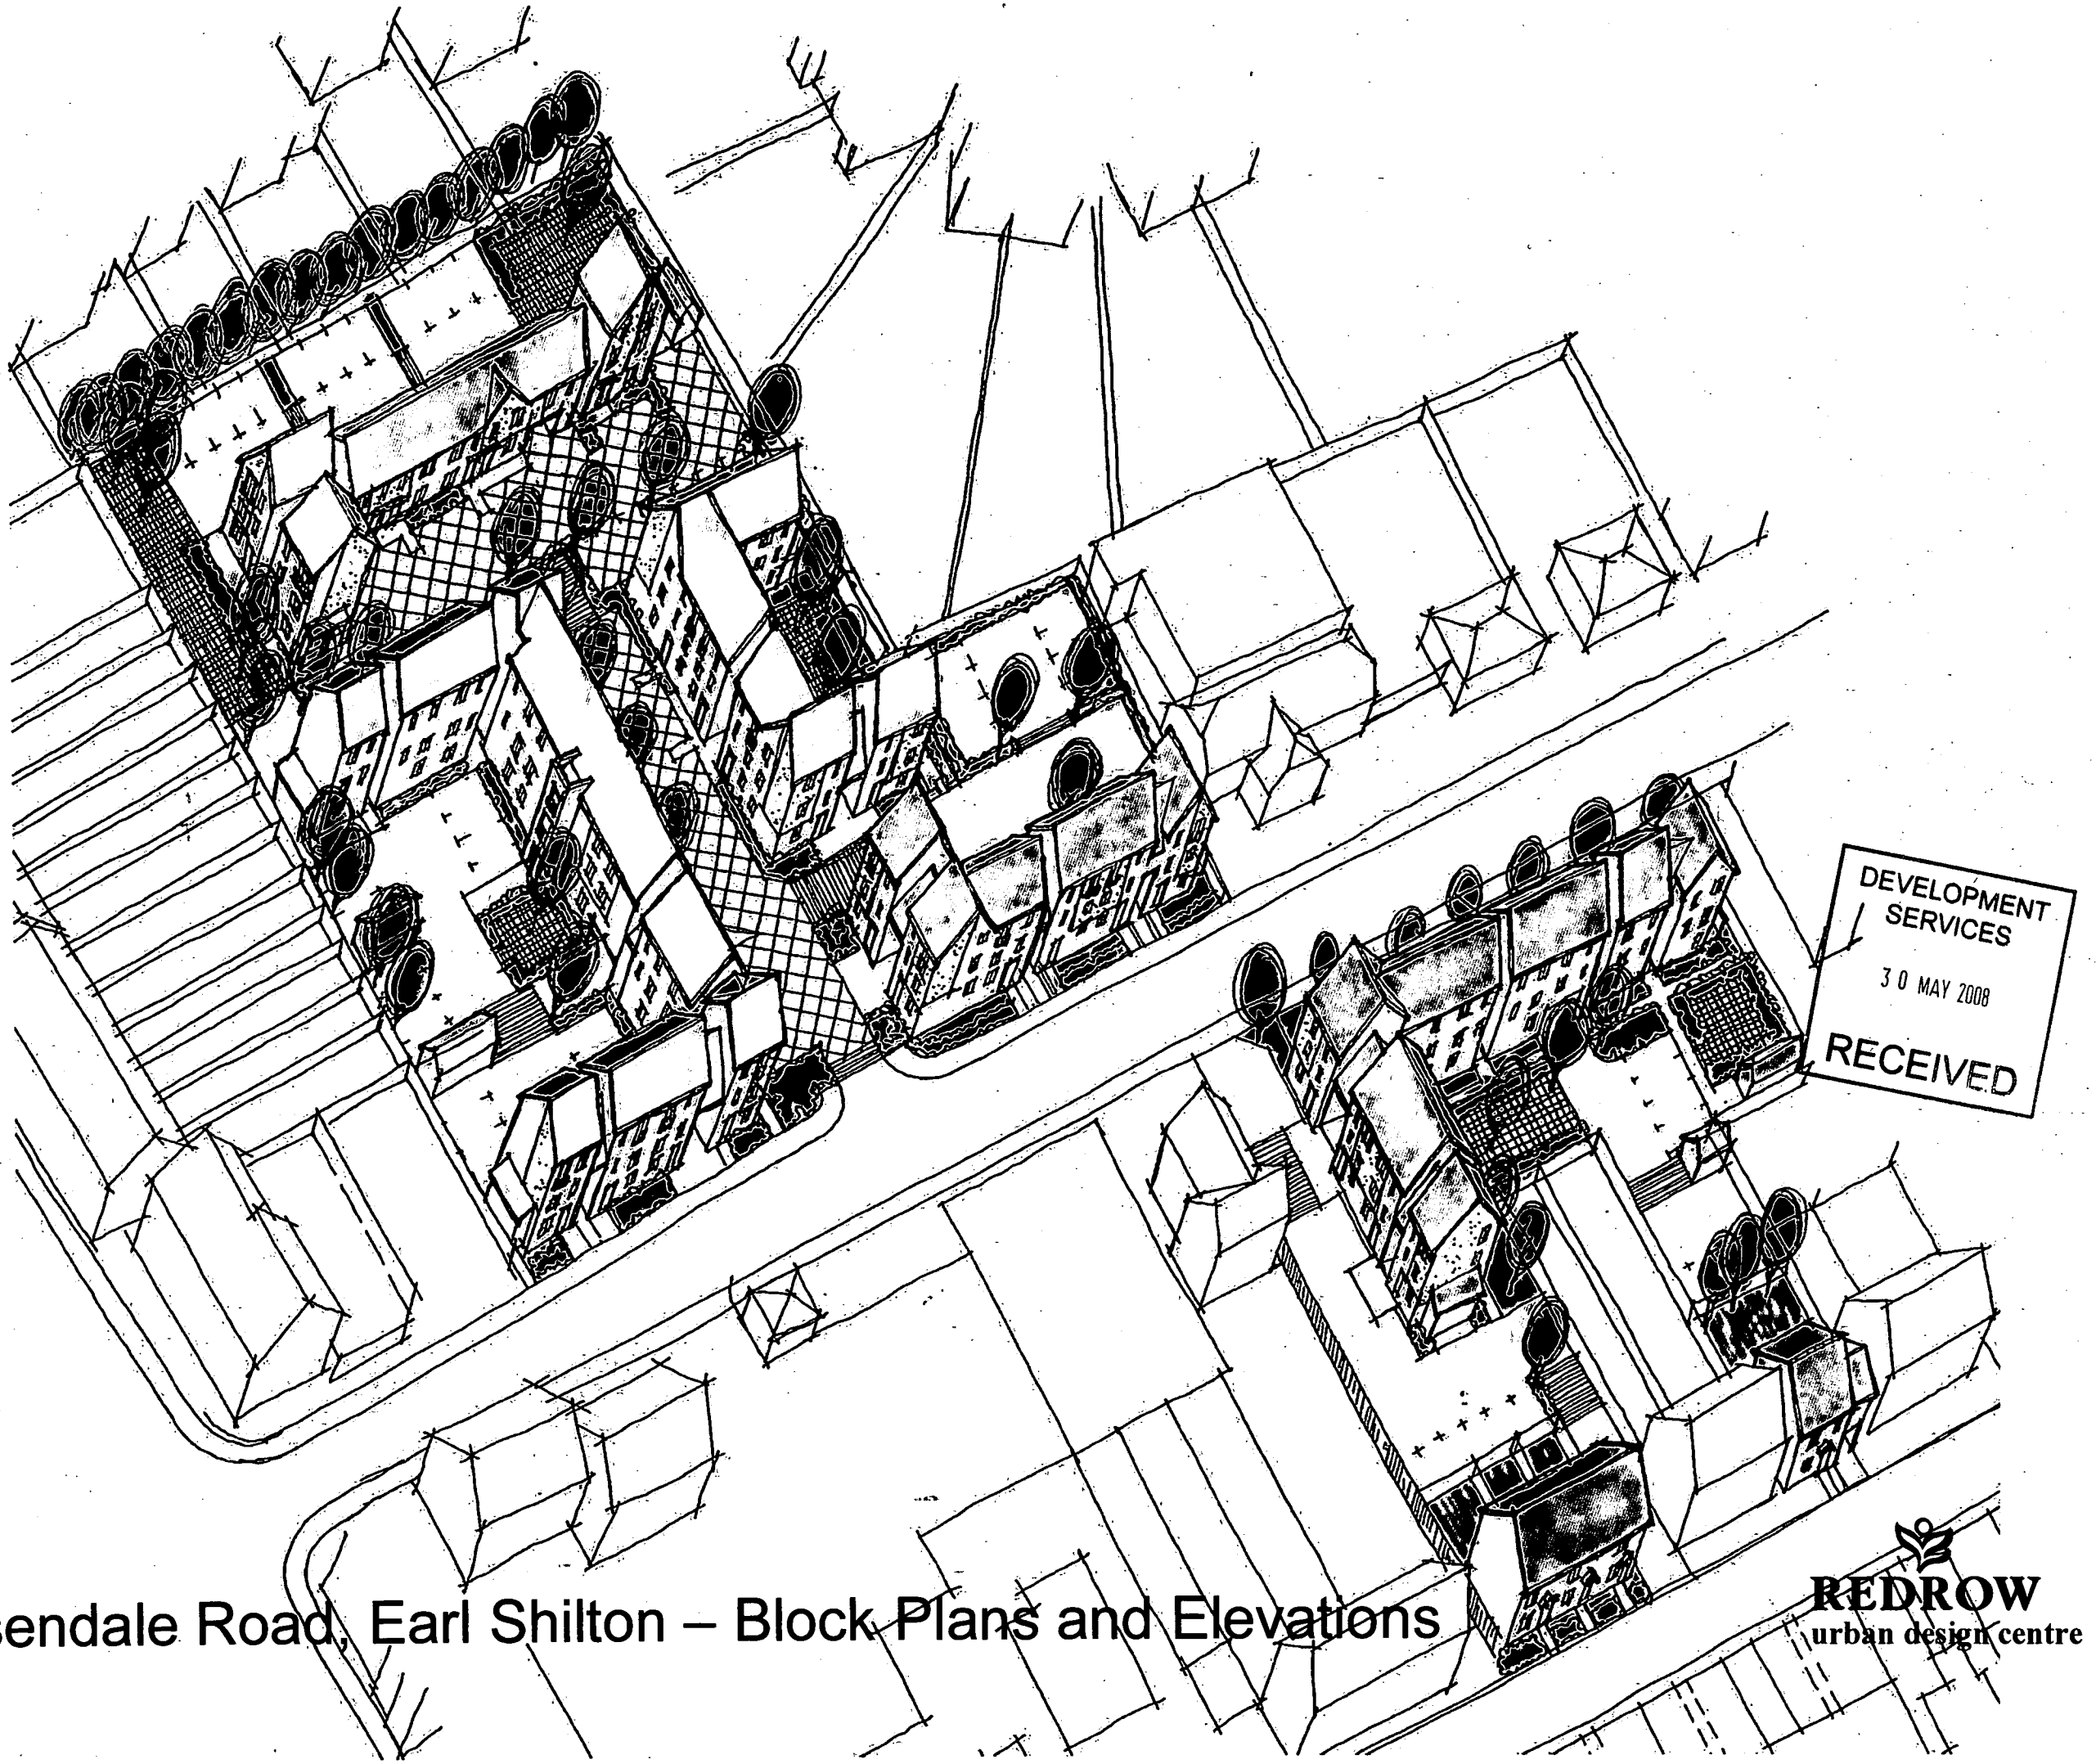

DEVELOPMENT SERVICES
30 MAY 2008
RECEIVED

Rossendale Road, Earl Shilton – Block Plans and Elevations

REDROW
urban design centre