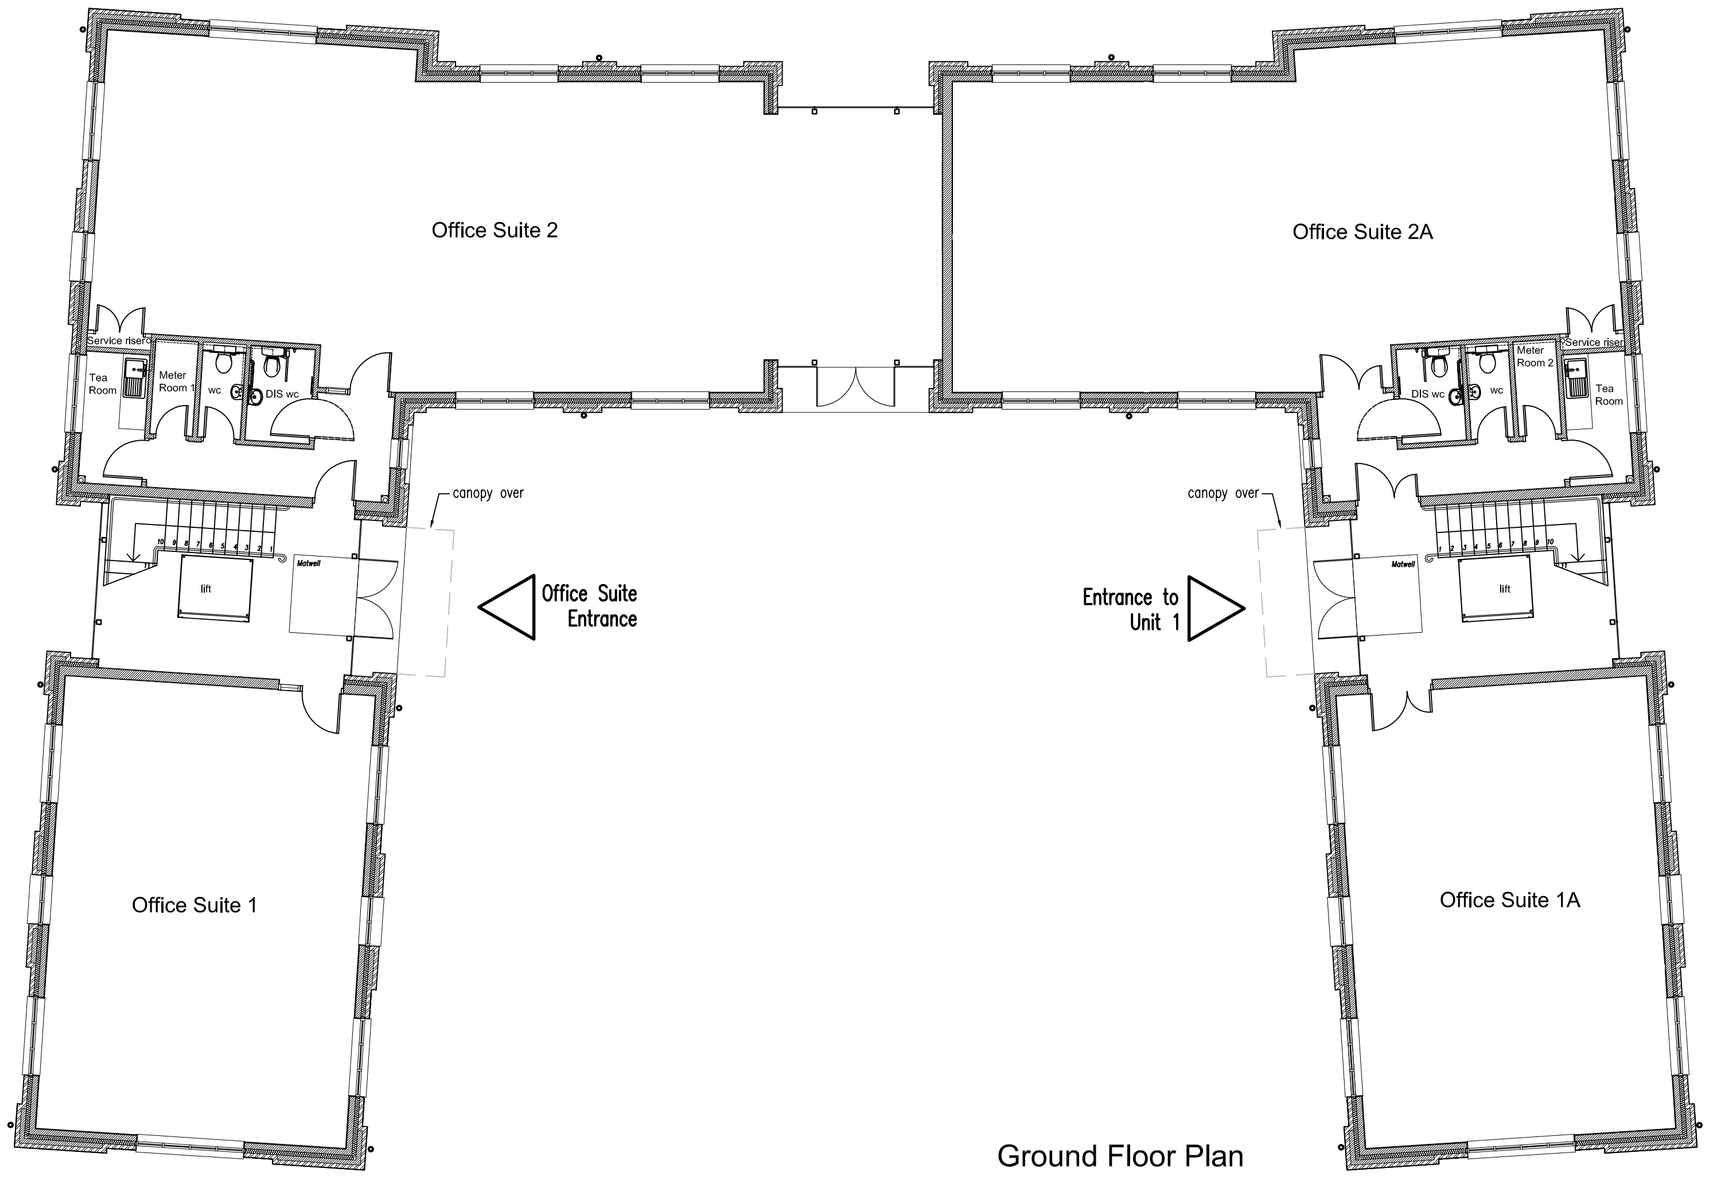

Ground Floor Plan

Robothams Architects
The Old Library
12 Church Street
Warwick CV34 4AB
T 01926 493843
F 01926 495314
architects@robothams.co.uk
www.robothams.co.uk

robothams

PROJECT TITLE

OFFICE DEVELOPMENT
DESFORD HALL
LEICESTERSHIRE

DRAWING TITLE

GROUND FLOOR PLAN

STATUS	PLANNING				
SCALE	1:100	SHEET SIZE	A1	DRAWN	gjl
DATE	Jan 08			CHECKED	
DWG NO.	2287-201			REVISION	