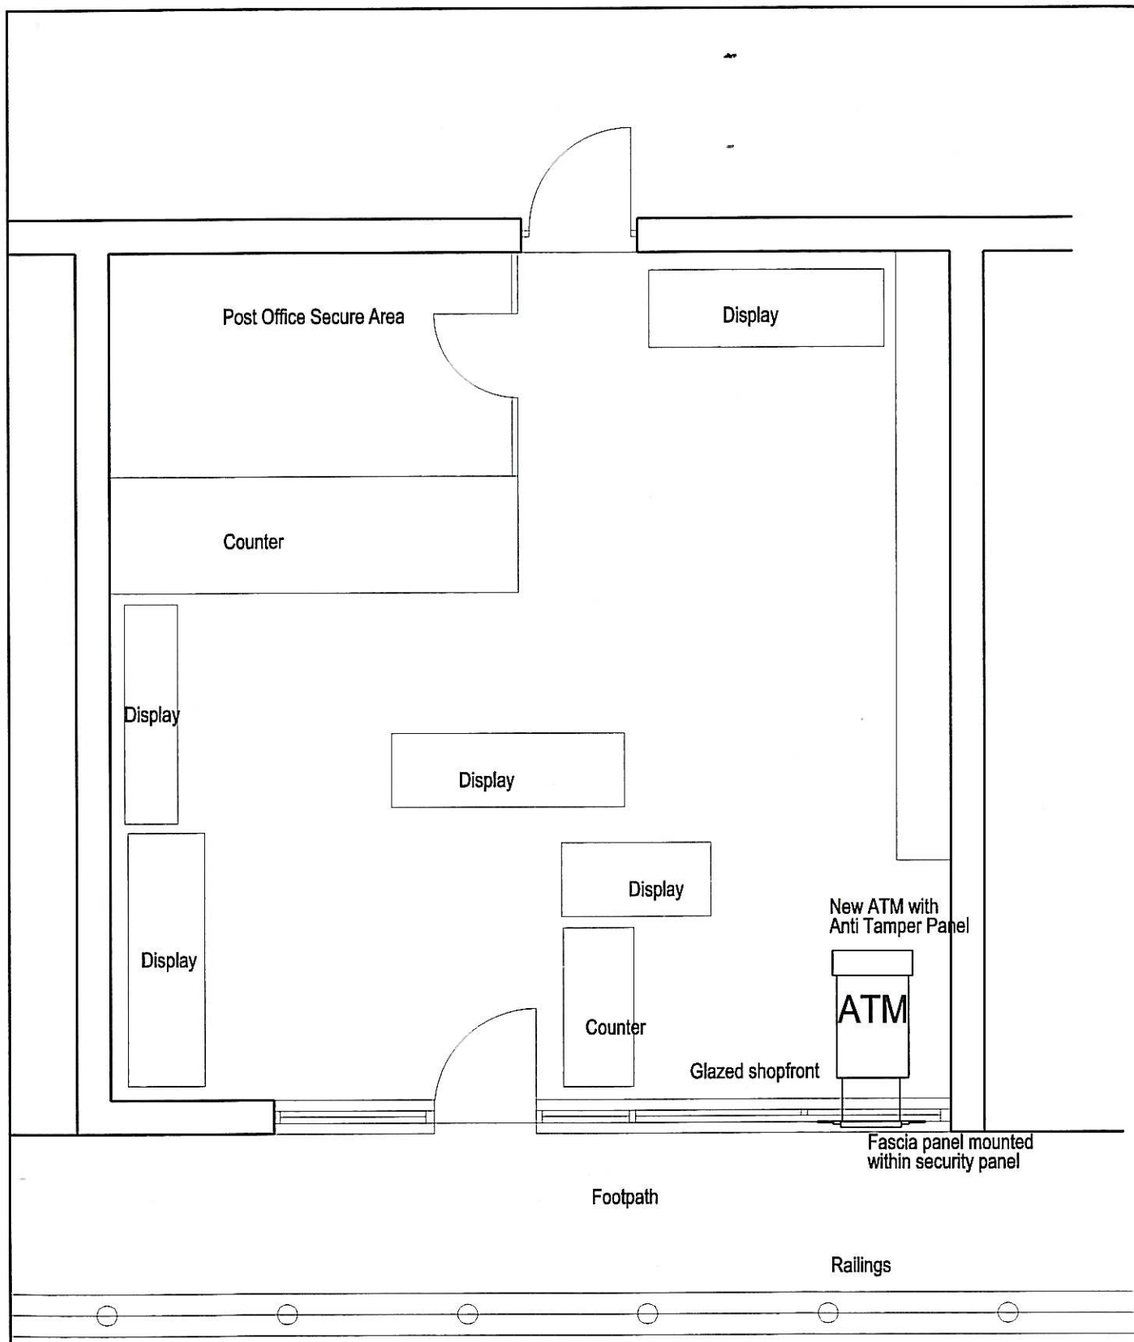

PROPOSED PLAN



PROPOSED FRONT ELEVATION

REVISIONS
Rev A Security panel added and shopfront glazing reduced. ijt 27.05.08

PROJECT:
ATM INSTALLATION
ROLL-OUT PROGRAMME.

CLIENT:
BANK OF IRELAND

DRAWING TITLE:
PROPOSED PLAN & ELEVATION
MARKET BOSWORTH P. O.,
19, MAIN STREET,
MARKET BOSWORTH,
NUNEATON, CV13 0JN

DATE:	DRAWN:	APPROVED:
MAY 2008	ijt	JTB
SCALE: 1:50	DRAWING No: 4463/A3/548 A	

SIMONS
DESIGN
991 Doddington Road
Lincoln, East Midlands LN6 3AA
Tel: 0808 2023 991 - Fax 0845 0721 800
www.simonsdesign.com