
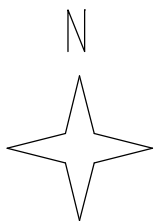


Stanfords VectorMap

30 Candle Lane, Earl Shilton, Leicester, LE9 7BL

REF:SP91804

Plan No 1673/BP

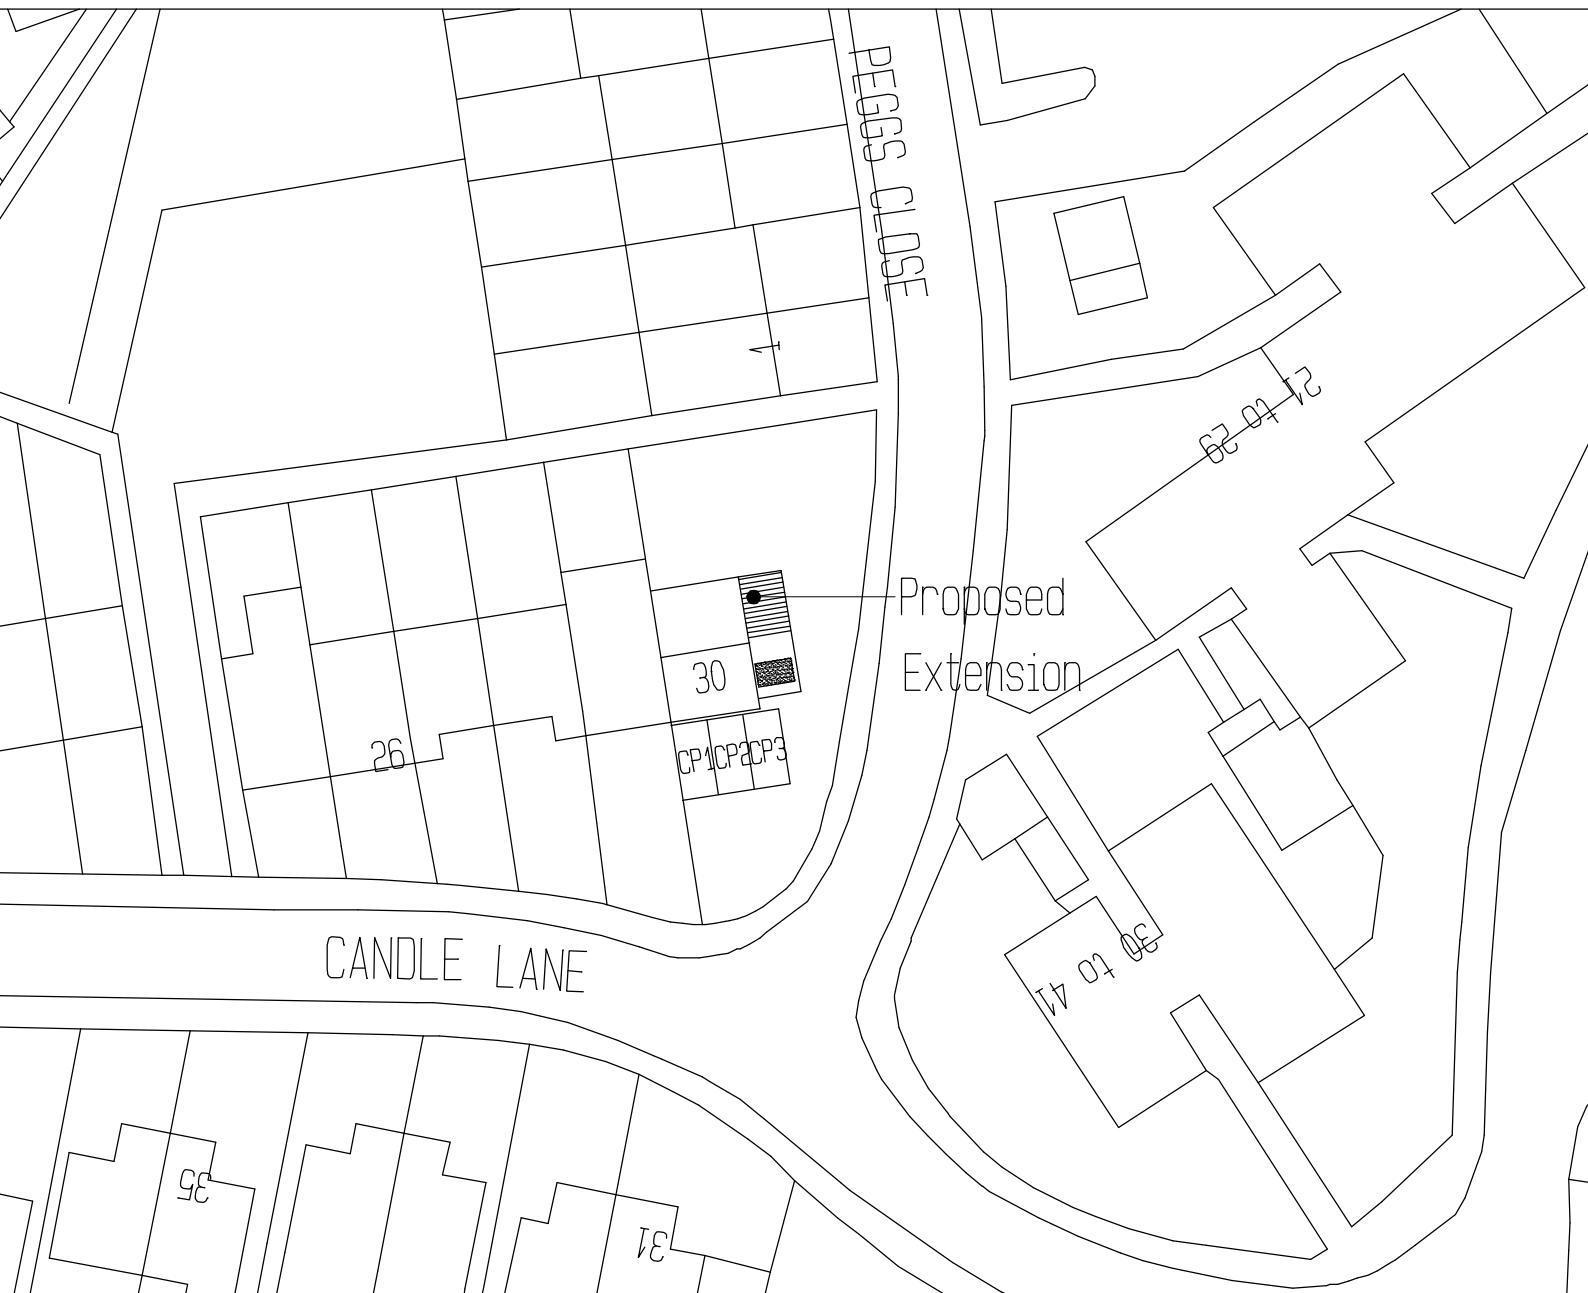

Scale, 1:500
Sheet, A4



© Crown Copyright and database rights 2025 OS 100035409
Reproduction in whole or in part is prohibited
without the prior permission of Ordnance Survey.