


- Revisions**
- B - Additional hedge planting shown & notes updated. 07.11.23
 - C - Access width reduced, hedges updated, notes clarified and gates removed. 10.11.23
 - D - Minor landscape changes. 13.11.23
 - E - North point & scale added plus hedge crossing highway footpath removed.
 - F - Driveways amended to match all drawings. 22.12.23

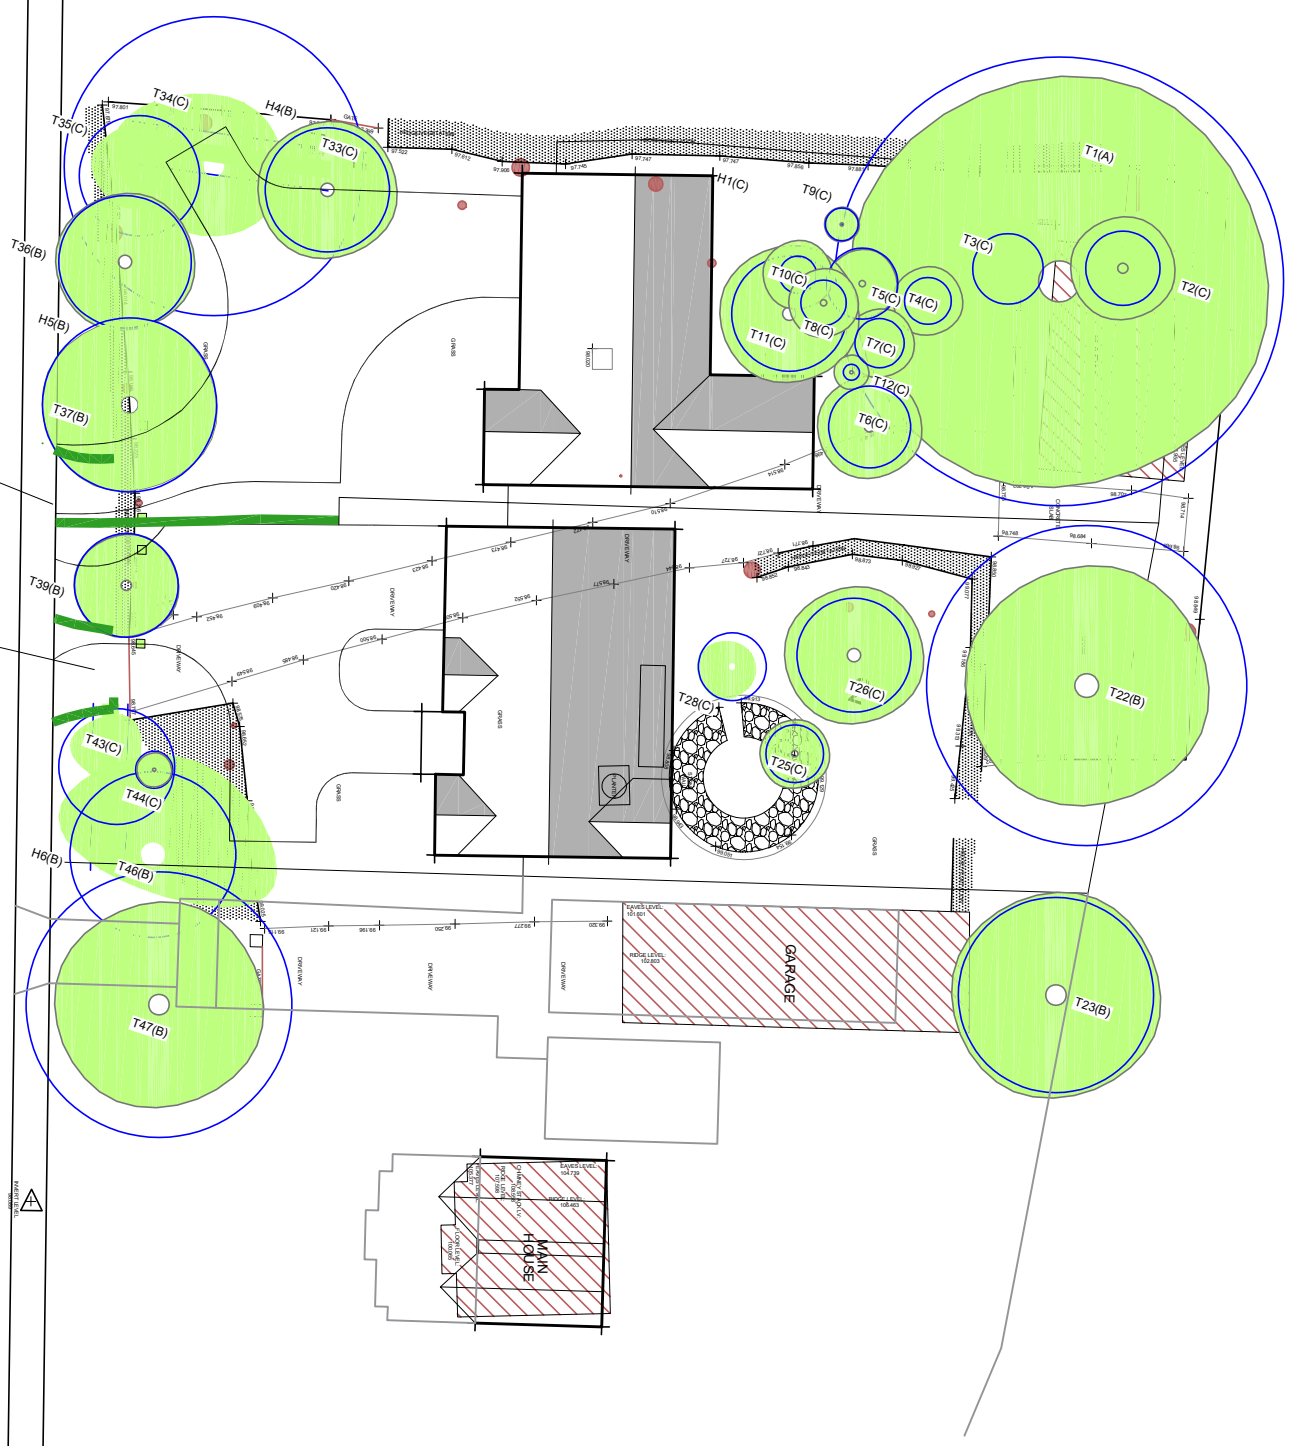

SHACKERSTONE ROAD



KEY

— Additional new beech hedge planting shown. Circa 35m, which will include 4 no. 5m returns from the back of the footpath to comply with LCC highway requirements.

3.25m of hedge removed to provide access to property via driveway. **NO TREE WILL BE REMOVED** to provide the access.

Existing access modified to serve plot 2. Width to be reduced from 6m to 3.25m. The 2.75m width reduction will be provided via new beech hedge planting either side of access.