DISCONS

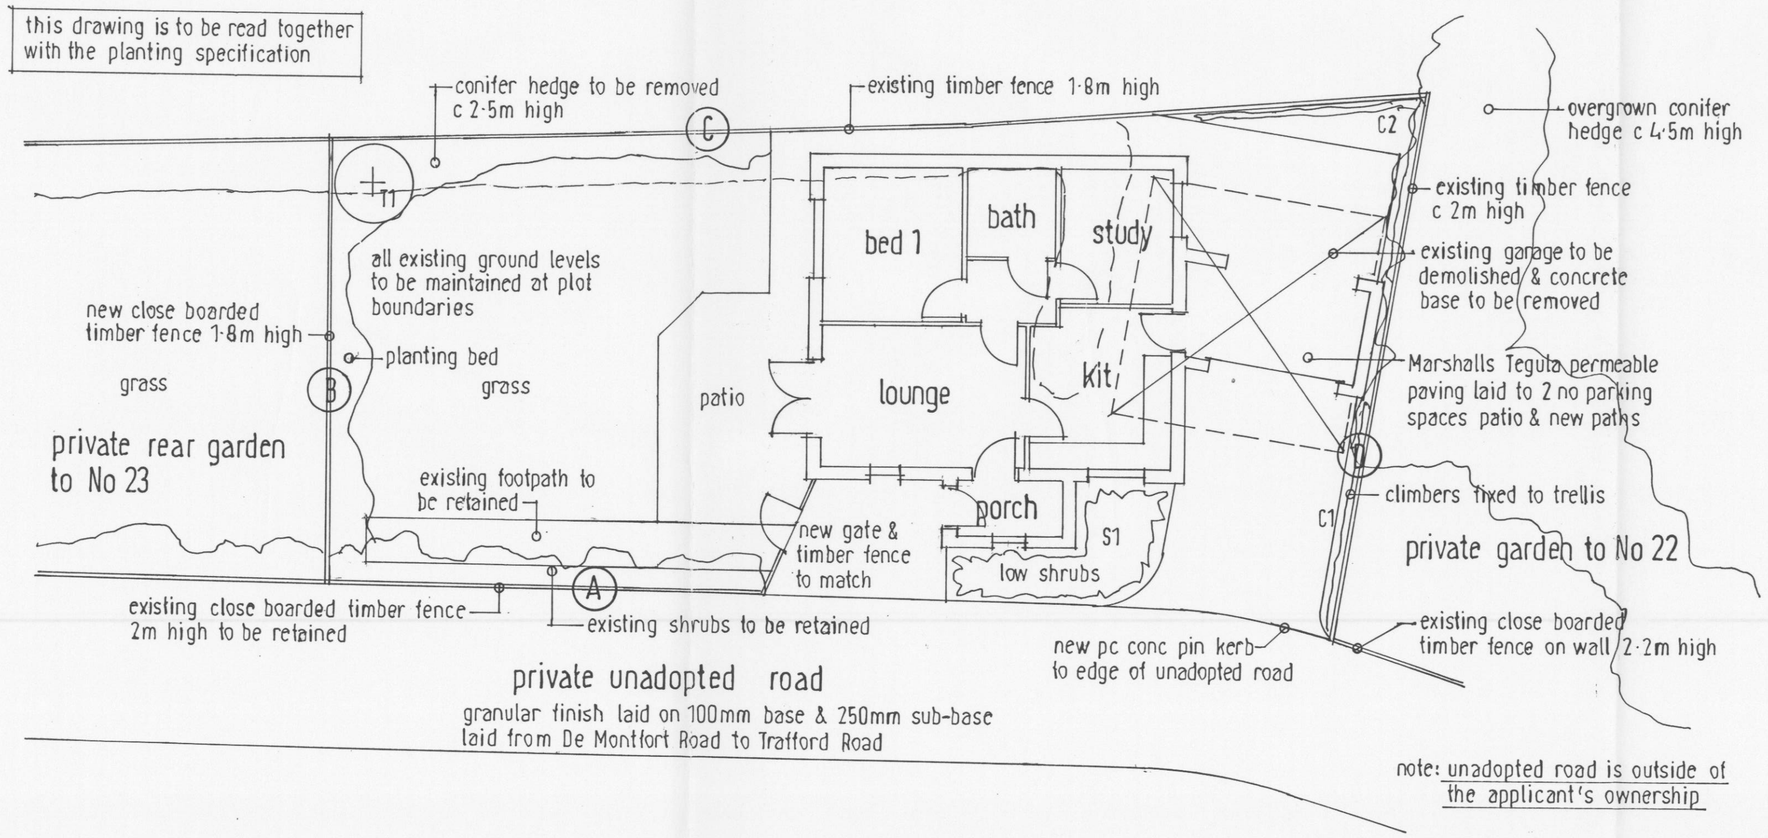

NOTES

RM

10/00914/F

(A) existing timber fence 2m high

(B) new timber fence 1·8m high

(C) existing timber fence 1·8m high

(D) existing timber fence c2m high with part brick wall c1m high owned by 22 Trafford Road

C1 / C2 indicates Lonicera Belgica & serotina planted at 500mm c/s from C3 containers

S1 indicates Burberis candidula planted at 500mm c/s from C3 containers

T1 indicates new tree Rowan Sorbus aucuparia Standard size with 1·8m stem

REVISIONS

A	Additional notes	8 2 13

NEW BUNGALOW & GARAGE
23 DE MONTFORT ROAD HINCKLEY
FOR MR S PAYNE

1:100 at A1 30 1 13

db
David F Barnes Dip Arch RIBA
14 Pyeharps Road Burbage LE10 2JE
Telephone 01455 633410

B13/02/P01A