THIS DRAWING IS COPYRIGHT
DIMENSIONS ARE NOT TO BE SCALED FROM THIS DRAWING
ELECTRONIC DATA IS NOT TO BE AMENDED/DELETED WITHOUT
AXONBECKETT PERMISSION

REV	DATE	INIT	DESCRIPTION
-	-	-	-

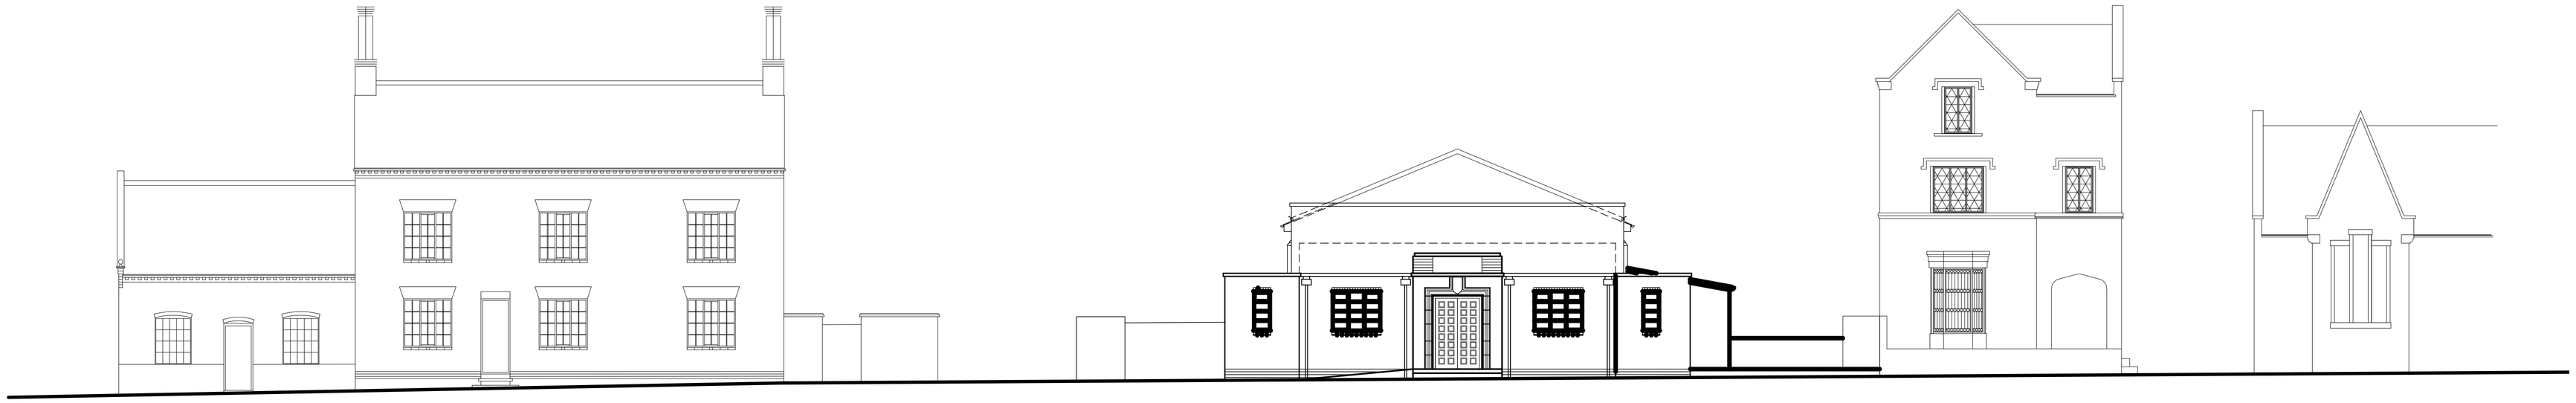

SOUTH ELEVATION

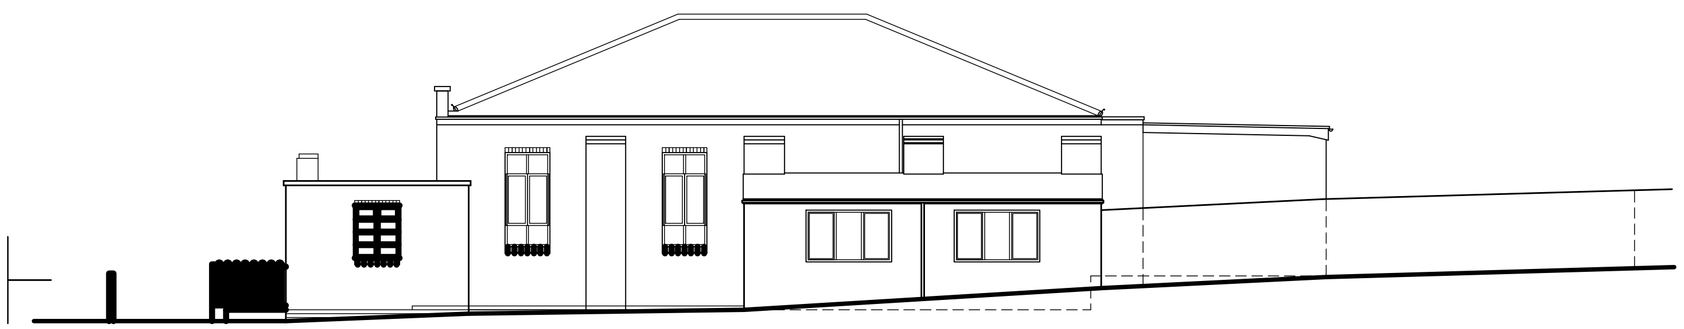

EAST ELEVATION

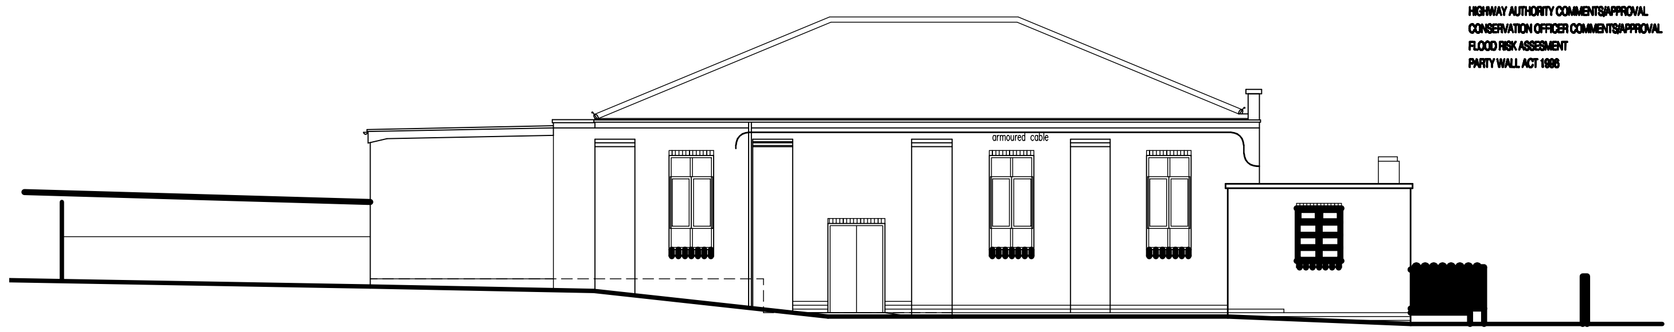

WEST ELEVATION

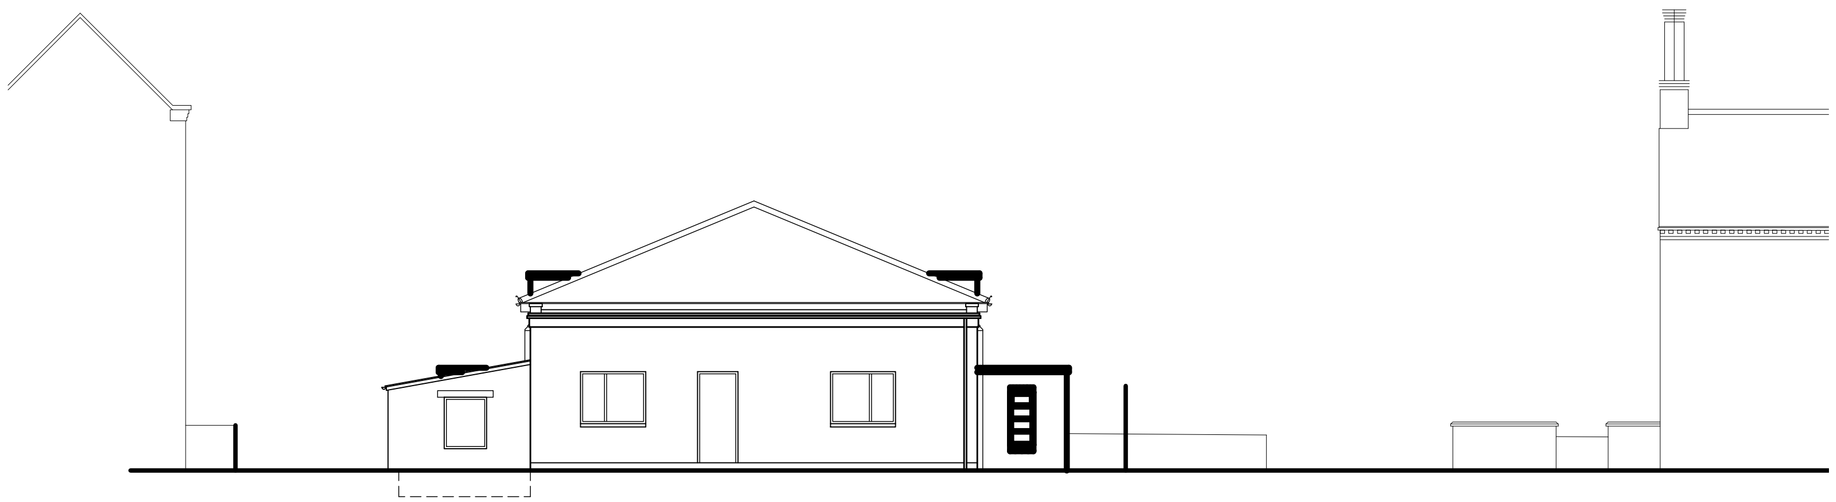

NORTH ELEVATION

DISCLAIMER NOTES:

DRAWING SUBJECT TO FOLLOWING CONDITIONS:

SITE LEVEL SURVEY
MEASURED BUILDING SURVEY
CONFIRMATION OF LEGAL BOUNDARY & EASEMENTS
GROUND INVESTIGATION BY OTHERS
STATUTORY AUTHORITY SERVICES INVESTIGATION
PLANNING AUTHORITY COMMENTS/APPROVAL
HIGHWAY AUTHORITY COMMENTS/APPROVAL
CONSERVATION OFFICER COMMENTS/APPROVAL
FLOOD RISK ASSESMENT
PARTY WALL ACT 1996

AXONBECKETT
ARCHITECTS
MASTERPLANNERS

W5 The Quarters, 85 Druid St,
Hinckley, Leicestershire,
LE10 1QG, England

T: 01455 633556
F: 01455 233773
E: mail@axon-beckett.com
W: www.axon-beckett.com

RIBA
Chartered Practice

CLIENT
Market Bosworth Parish Council

PROJECT
Proposed Extension & Alterations
to Existing Parish Hall
Market Bosworth

STATUS	DATE	
Existing	21-05-10	
DRAWN	CHECKED	SCALE
nja/dja	nja	1:100

DRAWING
Elevations

DRAWING No.	REVISION
09948-EX02	-