


MOAT BARN, RATCLIFFE LANE, SHEEPY MAGNA.



EXISTING ELEVATION - facing North.
Scale 1/100.



EXISTING ELEVATION - facing West.
Scale 1/100.

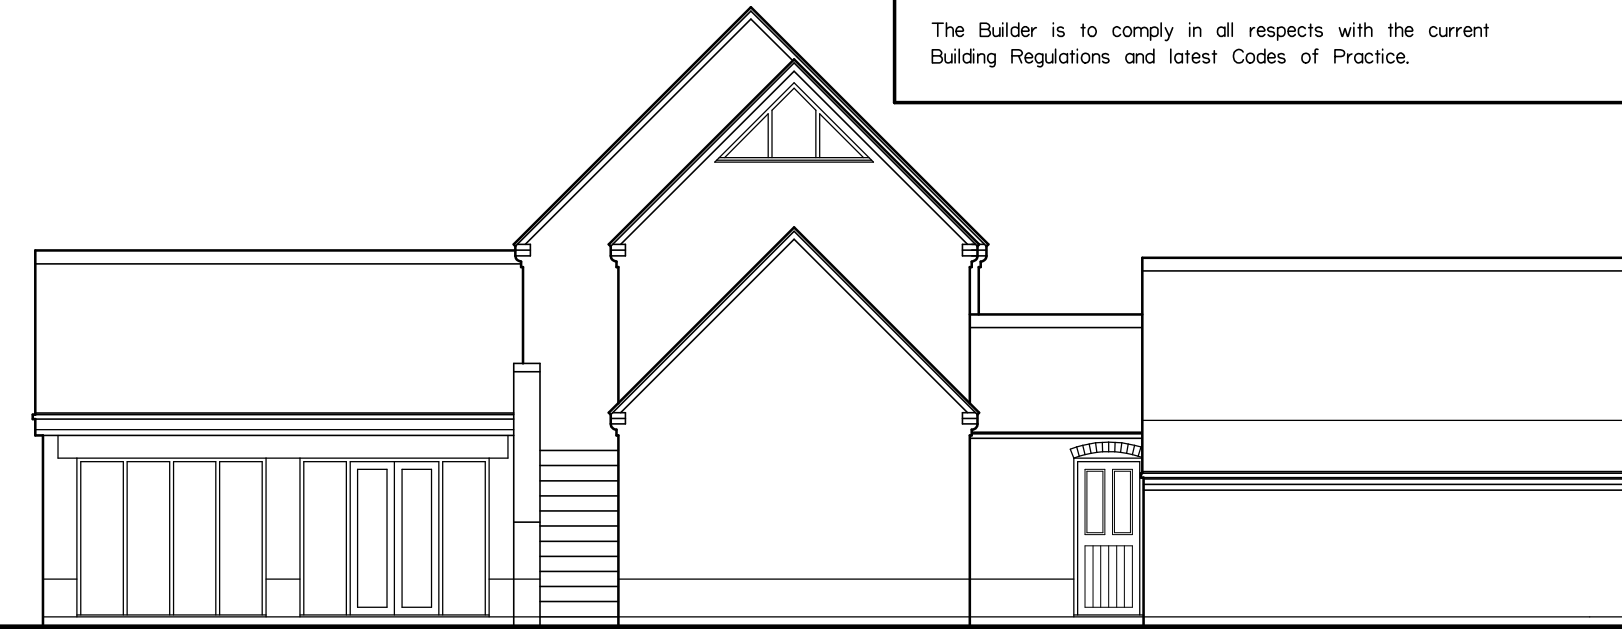


EXISTING ELEVATION - facing East.
Scale 1/100.




PROPOSED ELEVATION - facing North.
Scale 1/100.




PROPOSED ELEVATION - facing West.
Scale 1/100.

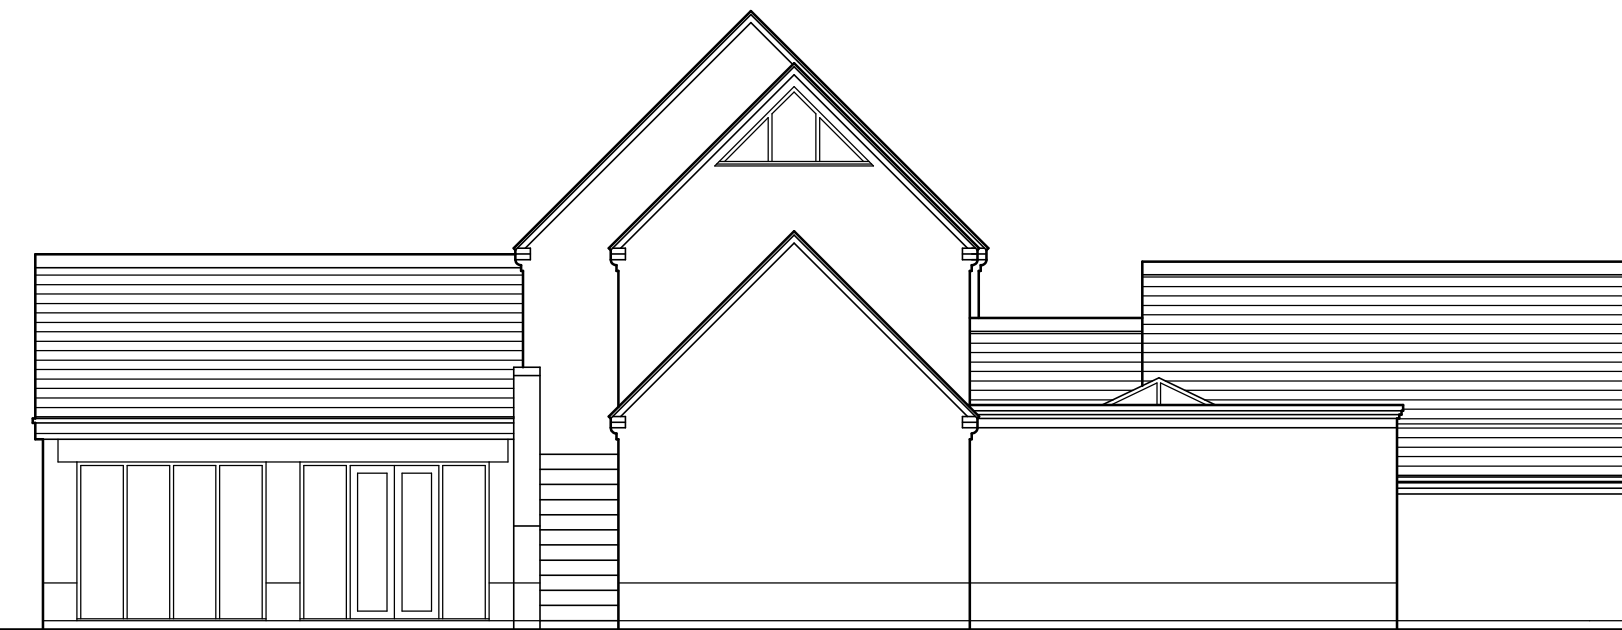


PROPOSED ELEVATION - facing East.
Scale 1/100.

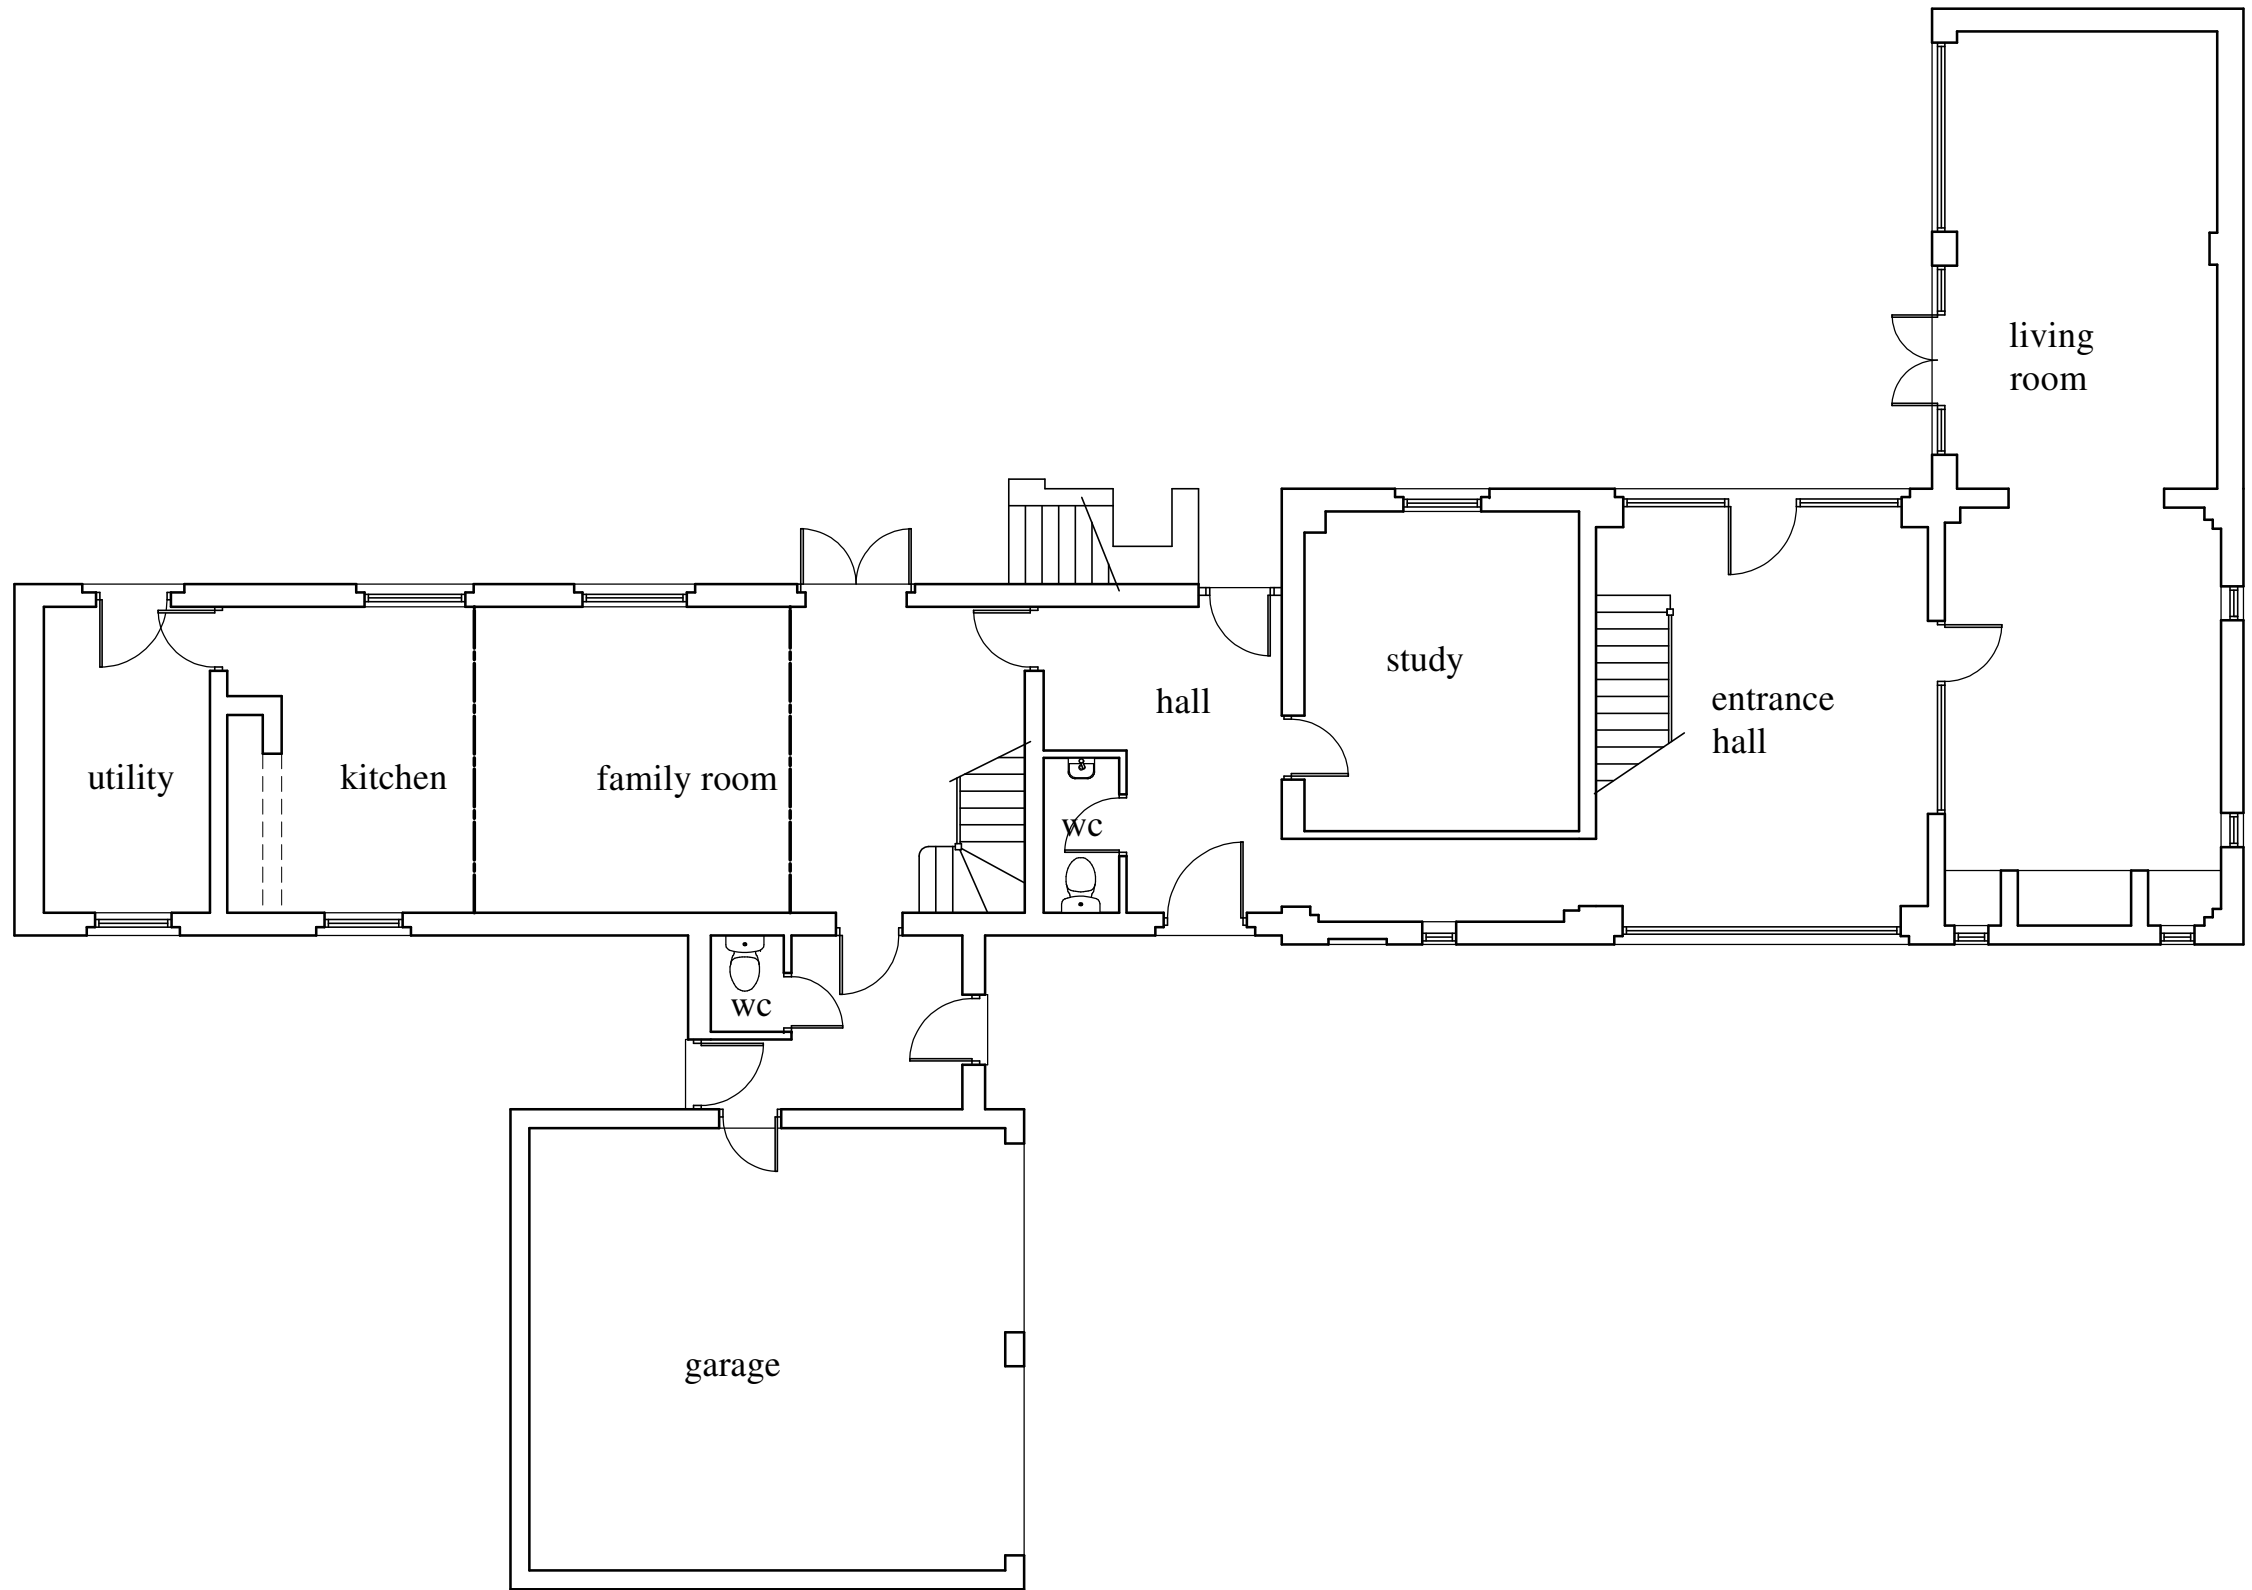

EXISTING GROUND FLOOR PLAN.
Scale 1/100.

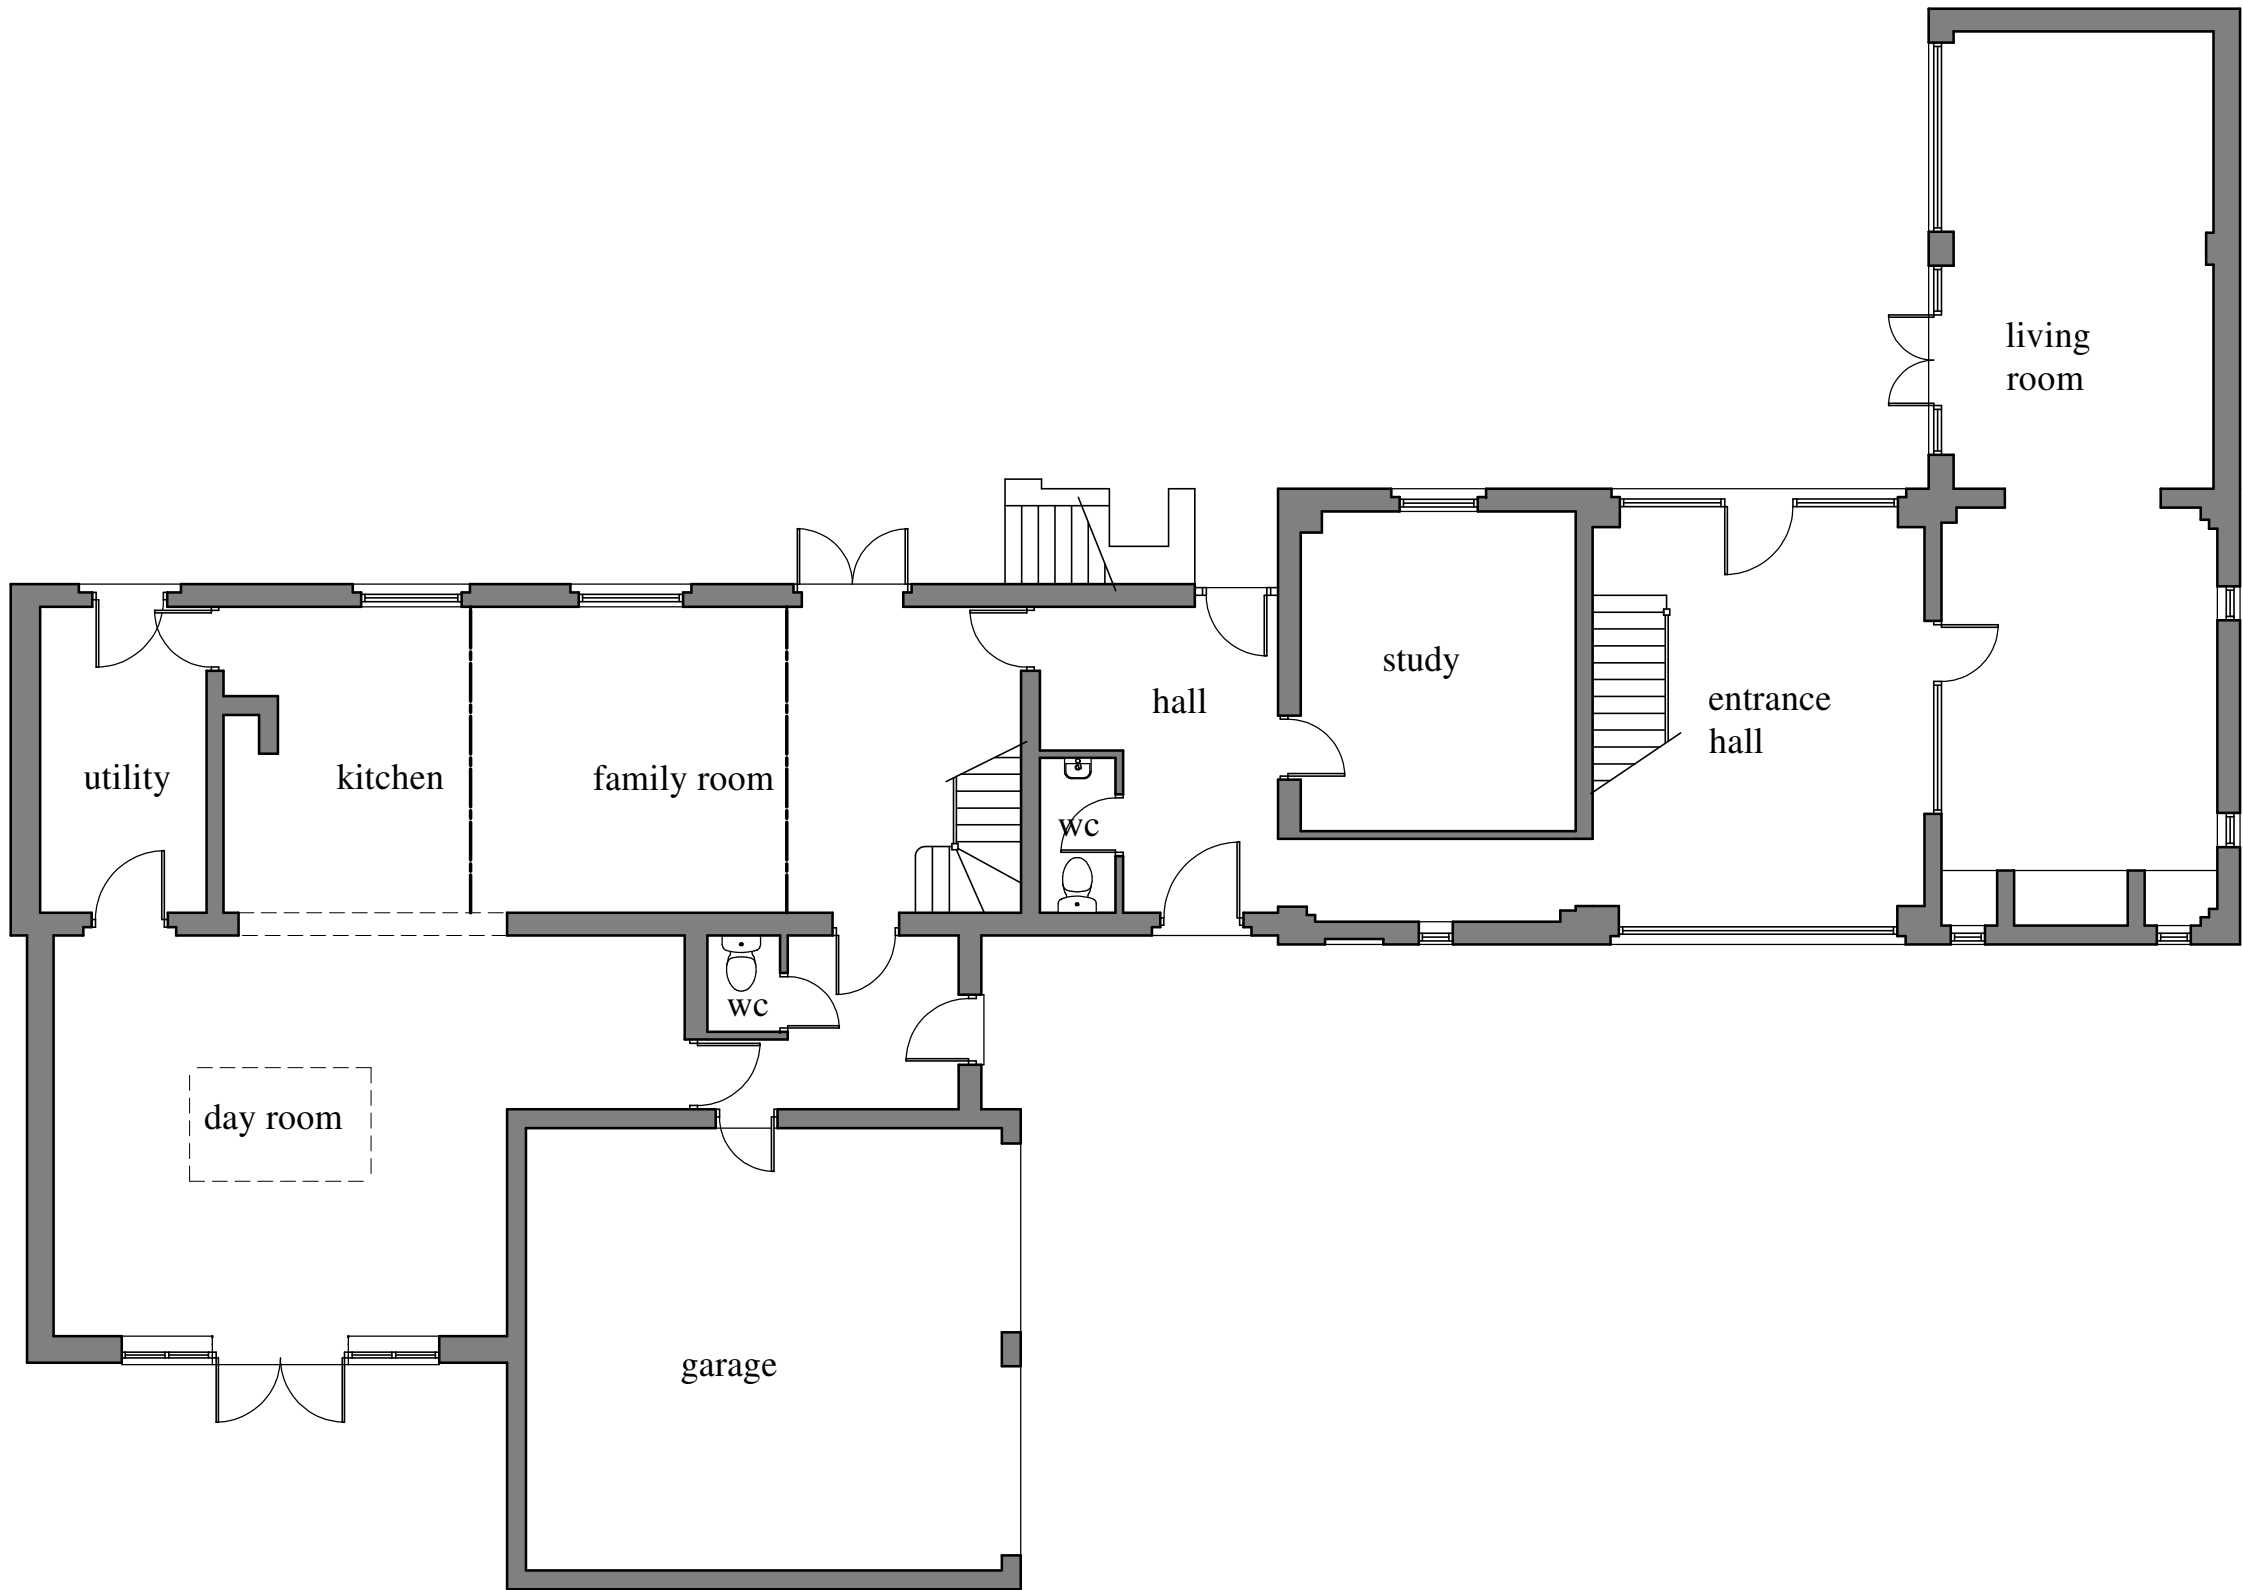

PROPOSED GROUND FLOOR PLAN.
Scale 1/100.

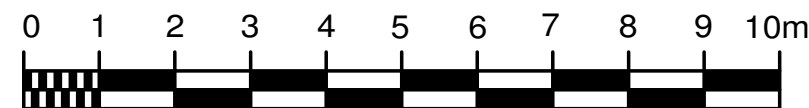

revisions			JOB No.
No.	Description	Date	
A.	Scale bar added.	07/10/26.	

BAILEY DESIGN LIMITED
ARCHITECTURAL, PLANNING & DEVELOPMENT CONSULTANTS
43a MITCHELLS COURT LOWER GUNGATE TAMWORTH
STAFFORDSHIRE B79 7AS Tel 01827 314962
Email tim@baileydesign.ltd.uk

**PROPOSED KITCHEN EXTENSION AT
MOAT BARN, RATCLIFFE
LANE, SHEEPY MAGNA. CV9 3QZ.**

Existing / Proposed Plans & Elevations.

SCALE	DATE	DRAWN	JOB No.
1/100.	Sept. 26.	tb.	9901.02

copyright of this drawing and of work executed from it remain the property of BD Ltd.