



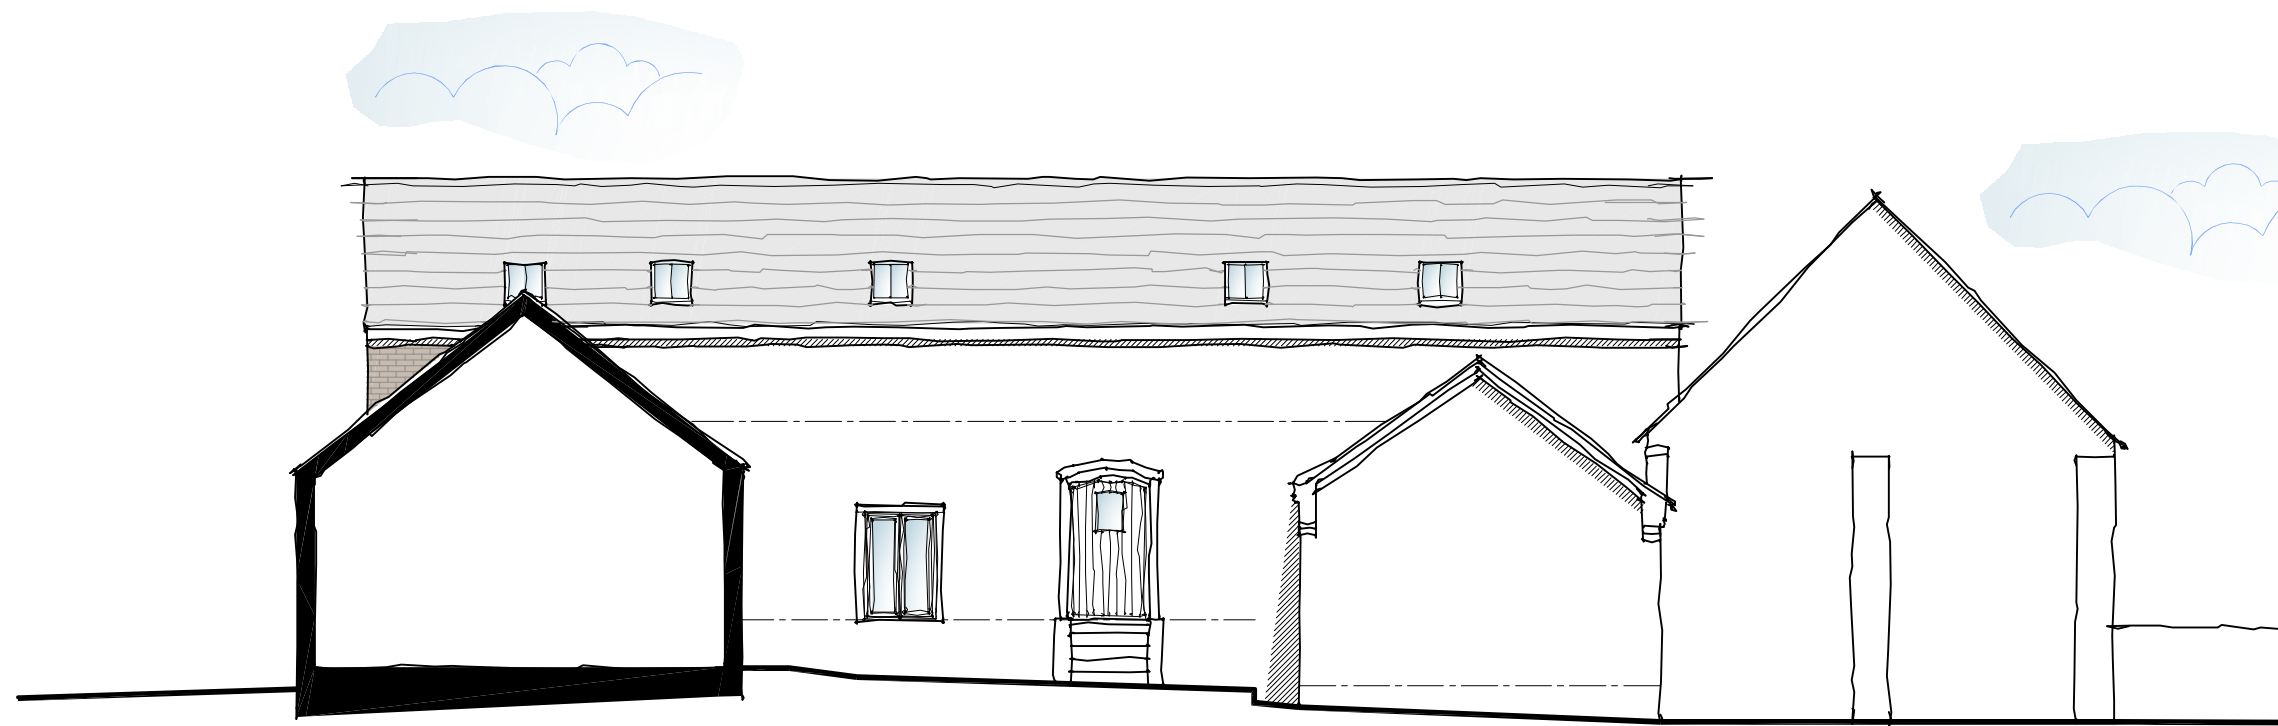


Proposed Internal West Facing Elevation

Scale 1:100

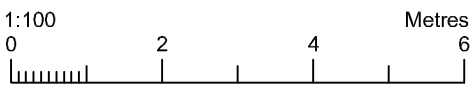


Proposed External South Facing Elevation

Scale 1:100

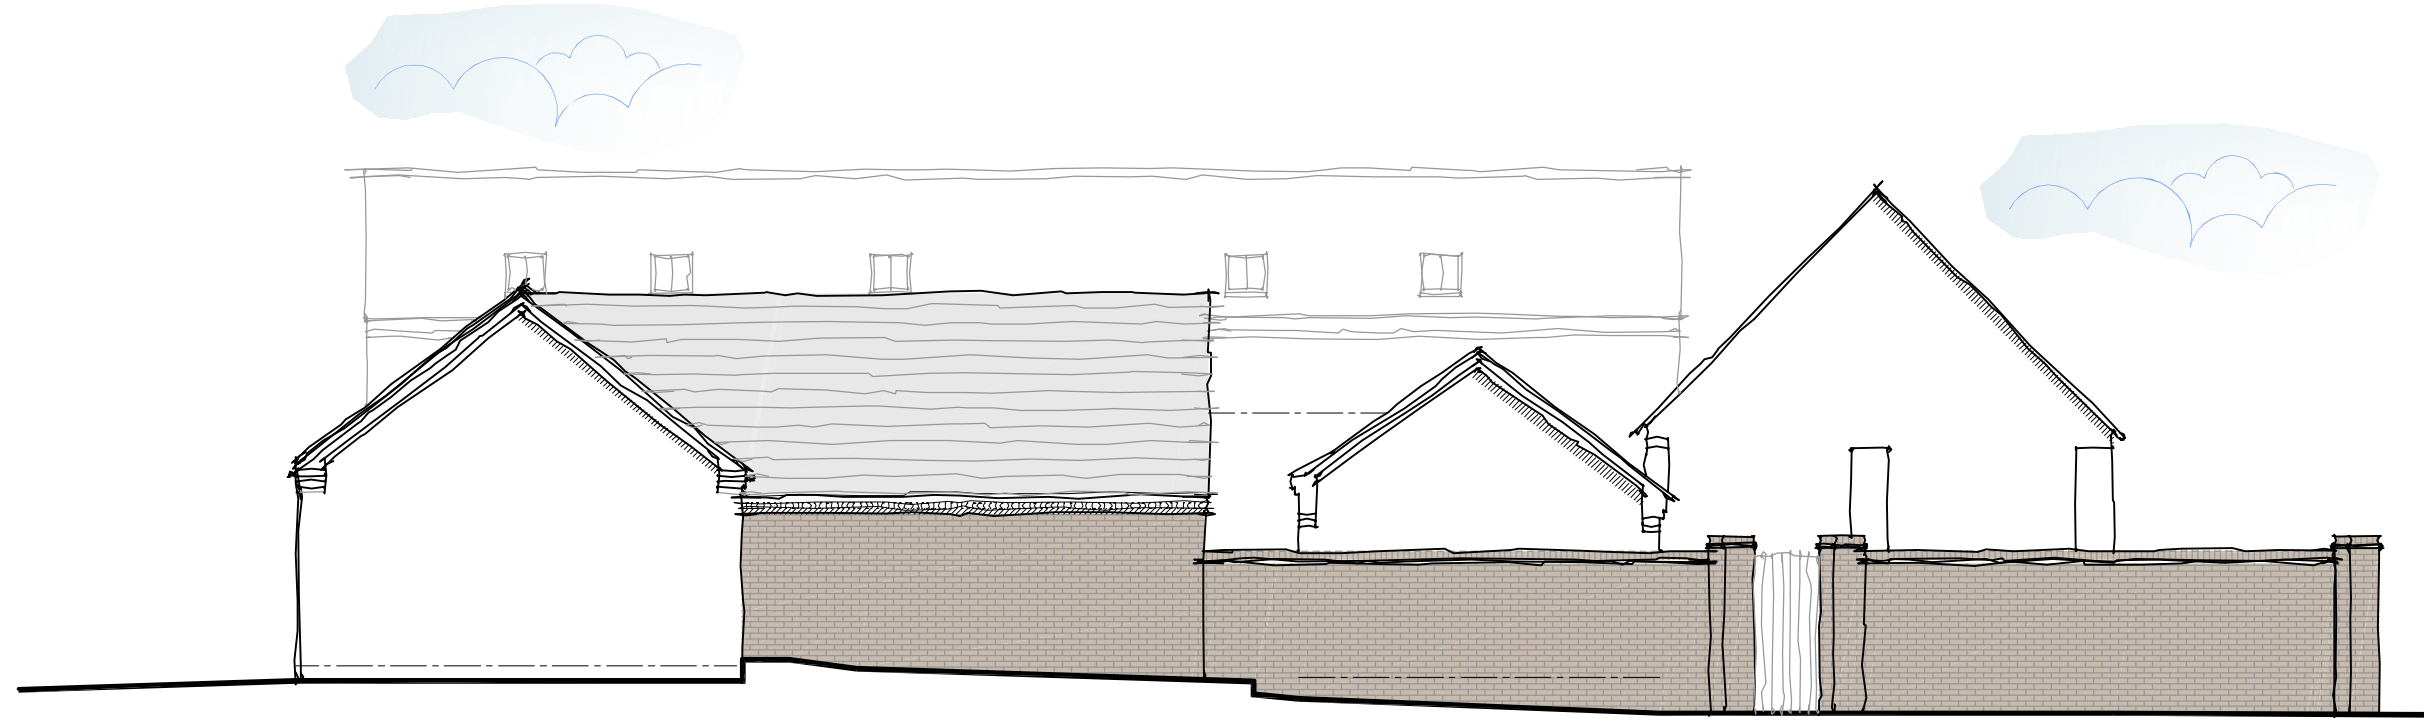


Proposed External West Facing Elevation

Scale 1:100

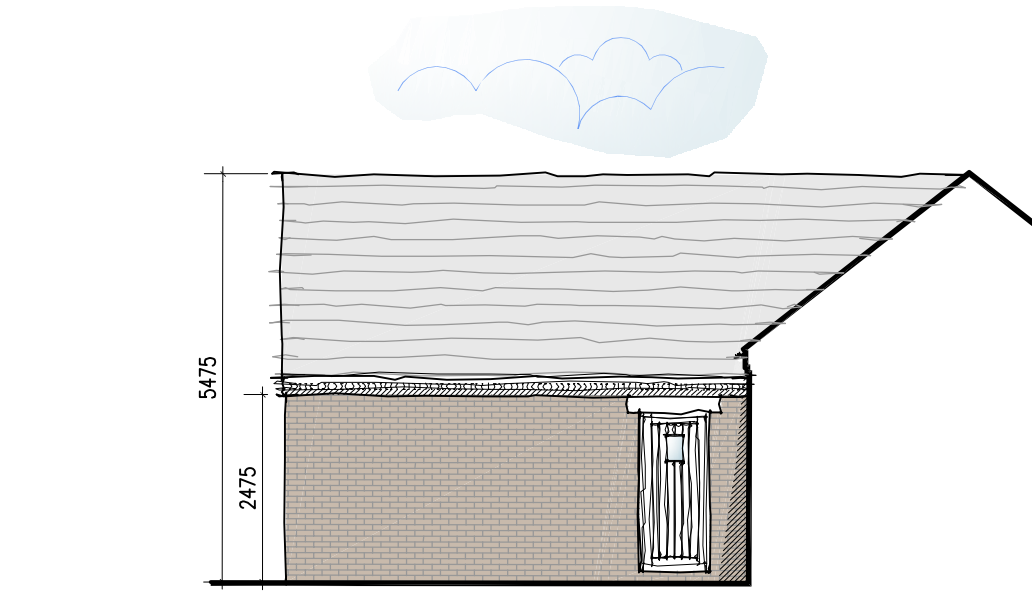


Proposed Internal East Facing Elevation

Scale 1:100

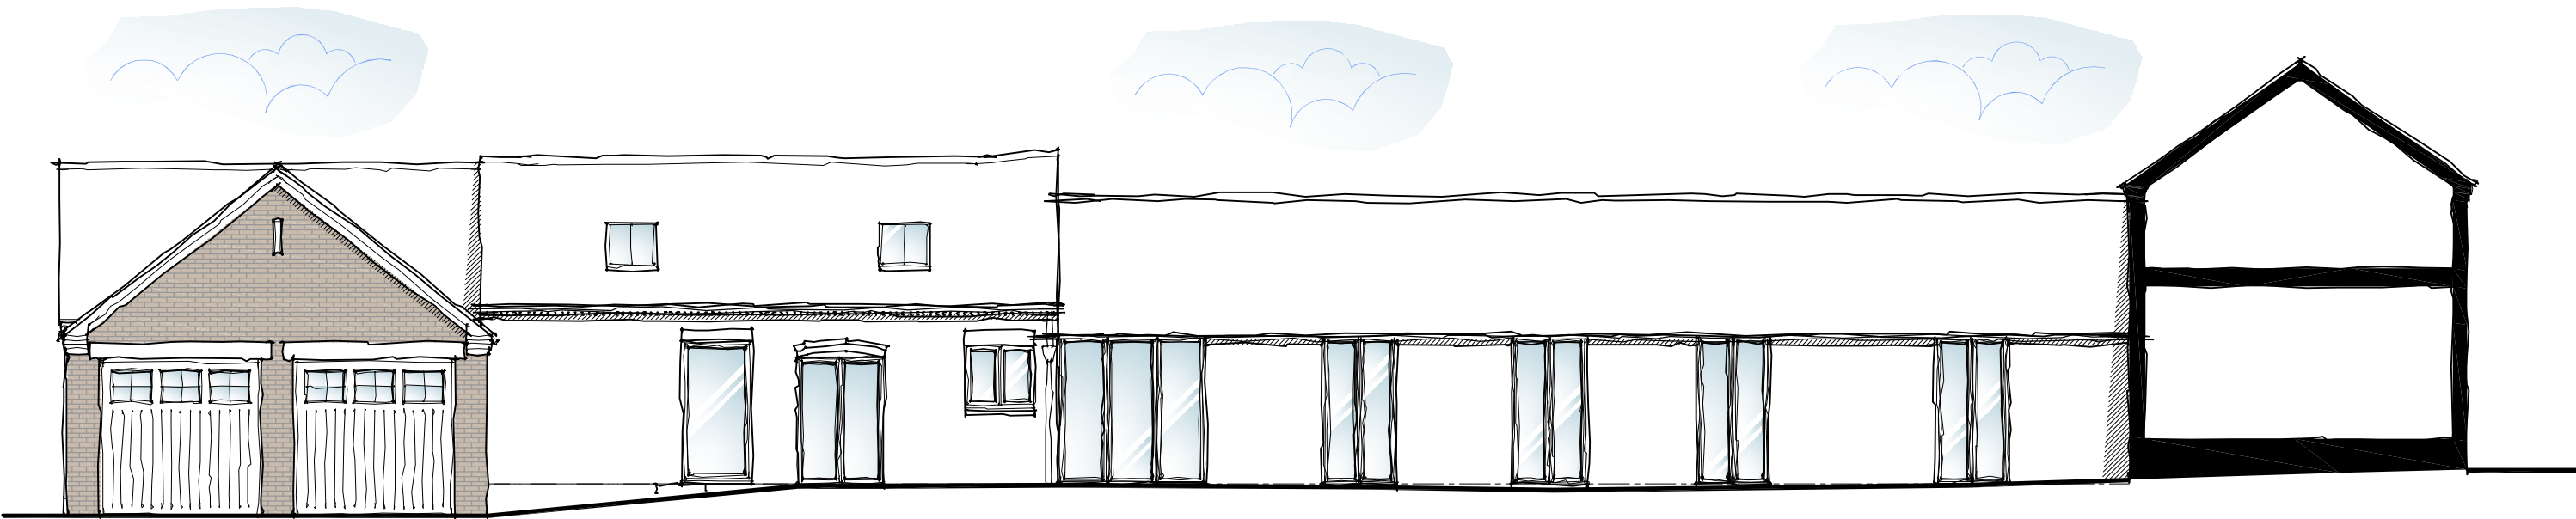


Proposed Internal South Facing Elevation

Scale 1:100

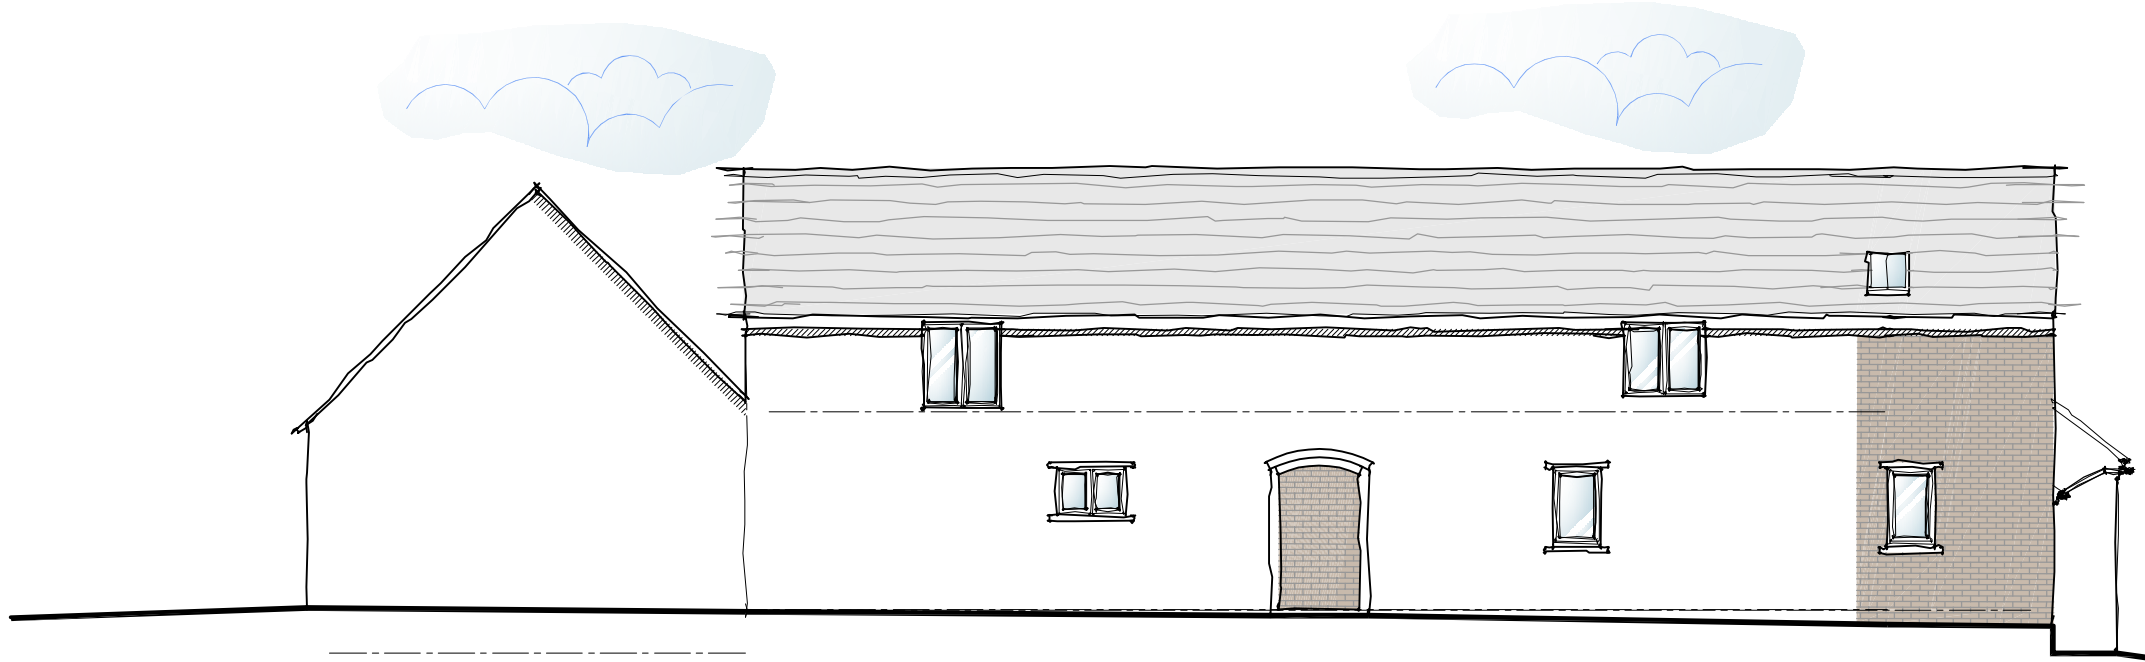

Proposed External East Facing Elevation

Scale 1:100

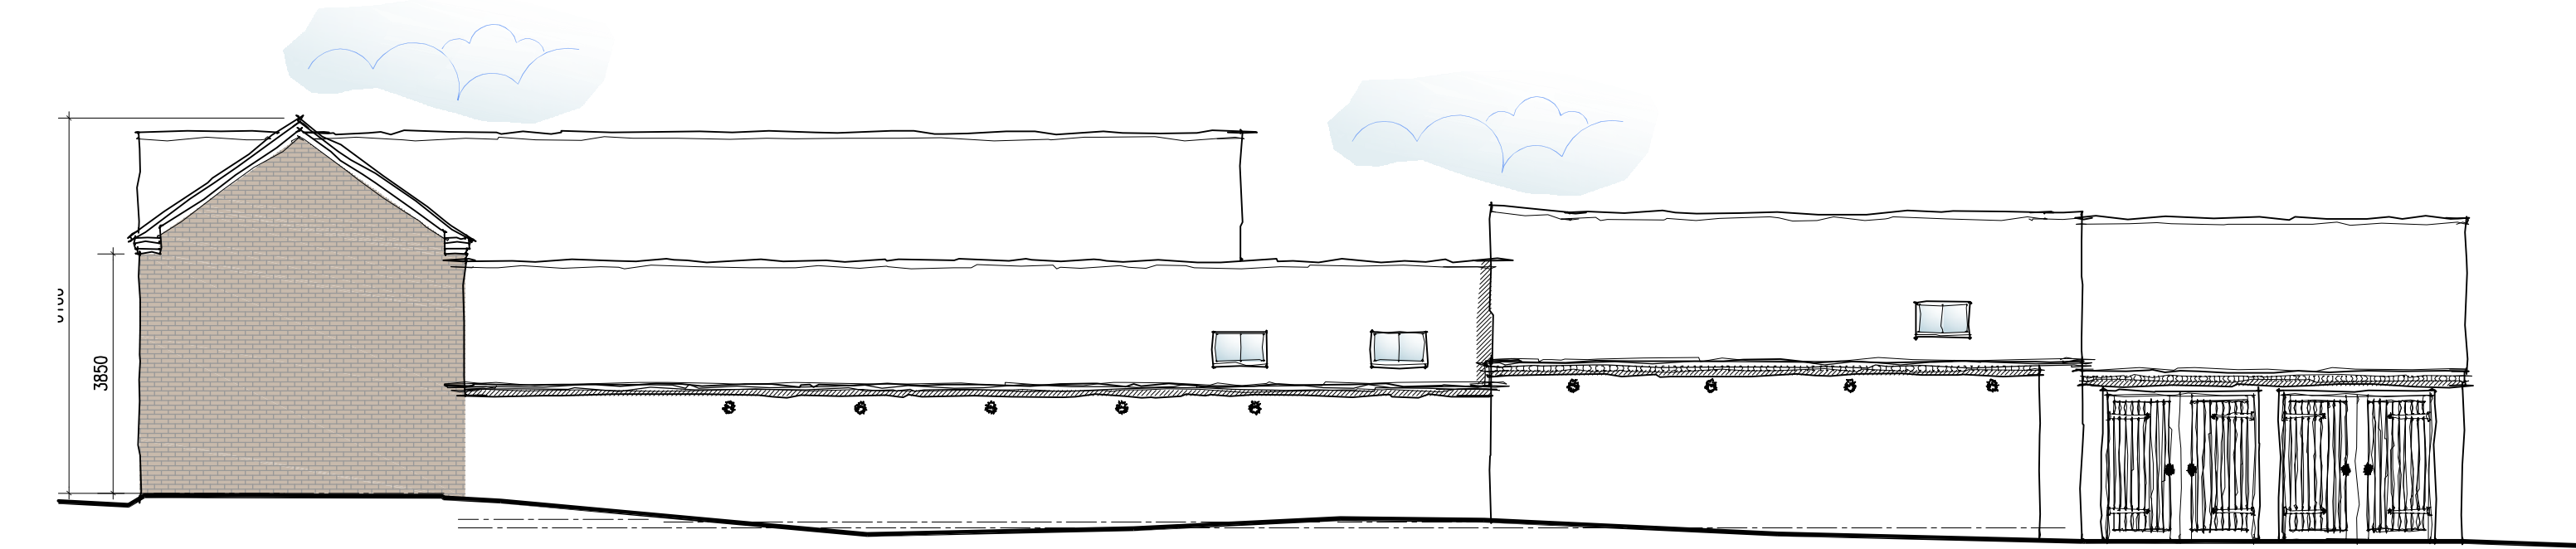

Proposed External North Facing Elevation

Scale 1:100



Proposed Internal North Facing Elevation

Scale 1:100



Notes
This drawing is to be read in conjunction with Drawing No. 26.4731.01 'Topographical Survey'
This drawing is to be read in conjunction with Drawing No.'s 26.4731.02, 03, 04 and 05 'Existing Details'
Materials Schedule: - Reclaimed facing brickwork - Plain tiles - Residence windows (UPVC) or similar - Composite doors - Aluminium sliding doors - Rooflights

Revisions:	A	Client Amendments	09.09.26
DG DAVID GRANGER ARCHITECTURAL DESIGN LTD			
David Granger Architectural Design Ltd The Old Cottage Hospital Leicester Road Ashby de la Zouch Leicestershire LE65 1DB T 01530 560939 W www.davidgrangerdesign.com			
Project			
Proposed Residential Conversion Sheepy Parva Farm, Wellsborough Road Sheepy Parva Leicestershire			
Client			
Qunatum Buildup Ltd.			
Drawing			
Detailed Planning Proposals Sheet 2 of 3			
Drawing Number 26.4731.09 A			
Date: August 2026			
Scale: As Shown Drawn By: SM Checked By: MS			

Figured dimensions must be taken in preference to scaled dimensions and any discrepancies are to be referred to David Granger Architectural Design Limited. Contractors, subcontractors and suppliers must verify all dimensions on site before commencing any work or making any workshop drawings. All drawings are copyright of David Granger Architectural Design Limited. Ordnance Survey Data © Crown Copyright, All rights reserved. Licence No. AR100020449, Landmark Ref. LG0816 Company Reg. No. 5068912

DETAILED PLANNING PROPOSALS

PROPOSED RESIDENTIAL CONVERSION - SHEEPY PARVA FARM - WELLSBOROUGH ROAD - SHEEPY PARVA - LEICESTERSHIRE