


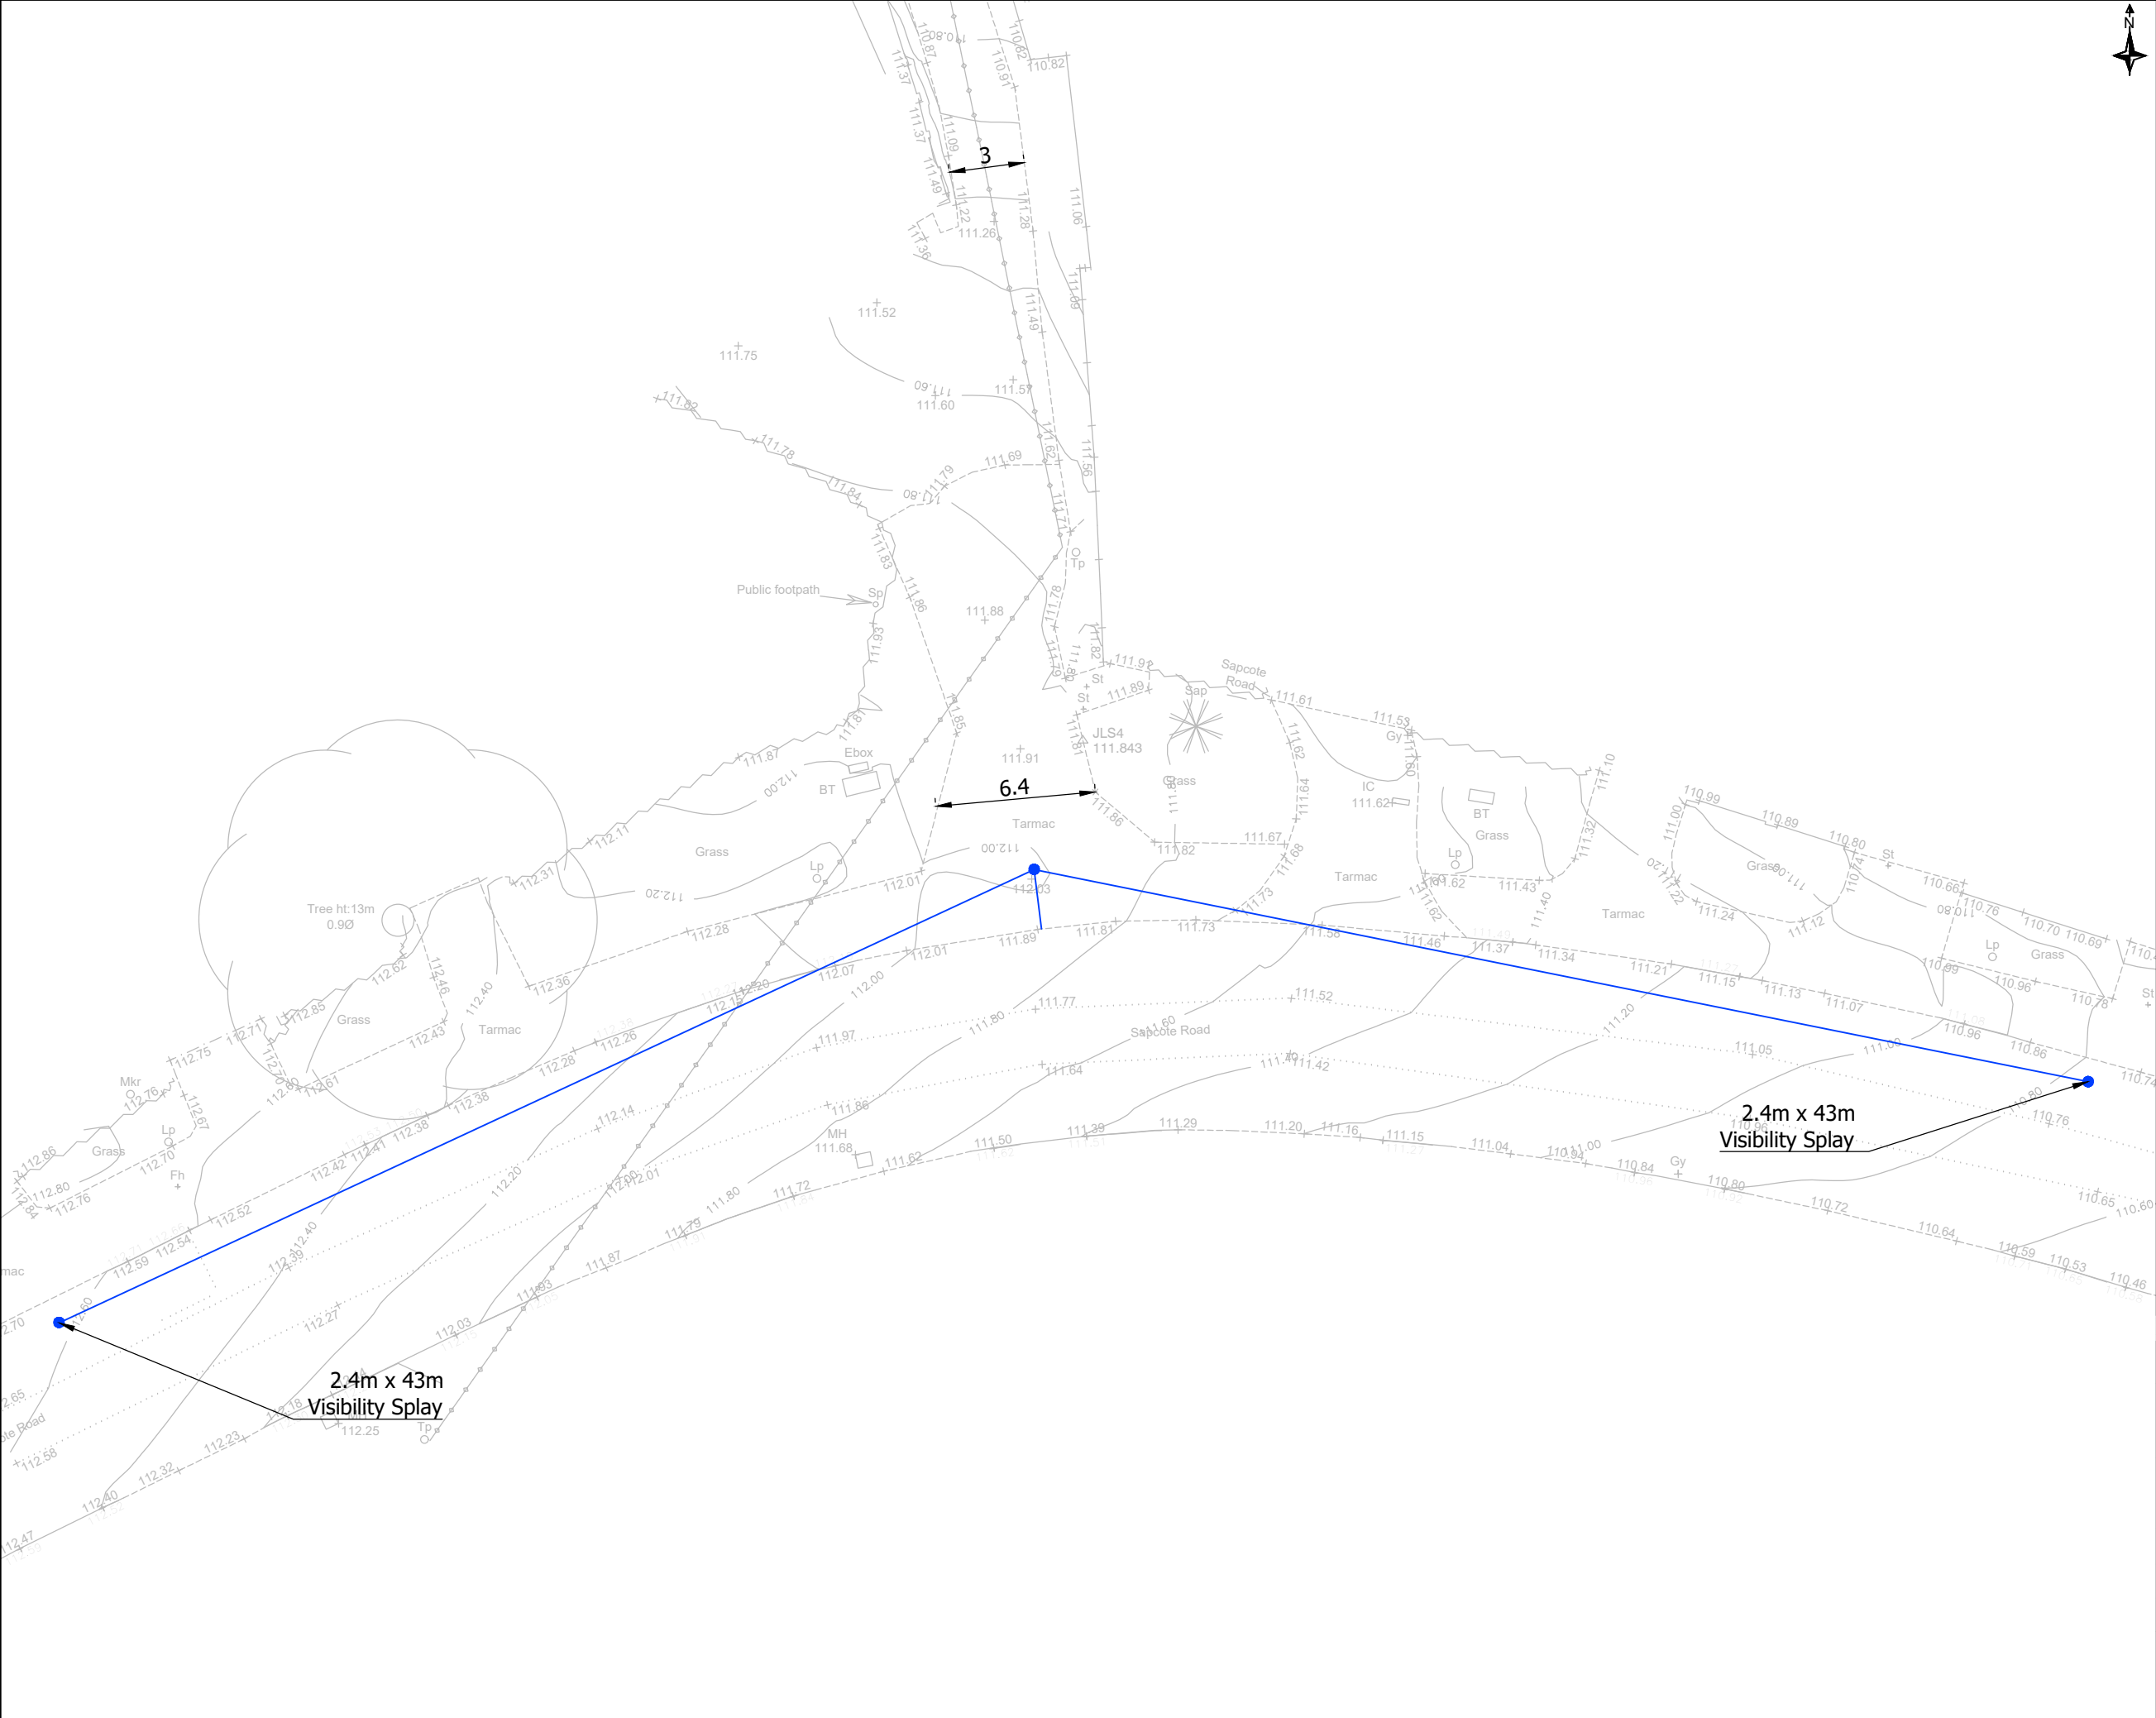

- Notes:
1. Do Not Scale This Drawing Unless For Planning Purposes Only. Any Dimensions Shown Are Indicative Only And Are Subject To Verification Onsite.
 2. Contractor To Check All Dimensions & Report Any Omissions Or Errors.
 3. Visibility Splays Of 43m Shown In Accordance With Table DG4 Of The Leicestershire County Council Highway Design Guide Document For 30mph Speed Limit Roads.

30

Carriageway Speed Limit Past Access

Rev	Description	Date
Client: Mr J. Martin		
Project: No. 29 Sapcote Road Burbage Leicestershire		
Drawing Title: Access Visibility Extents		
Drawing Number: RHC-22-091-01		
Revision: -	Sheet Size: A3	Scale: 1:250
Drawn & Checked By: AR	Date: 15/03/2023	Status: Information