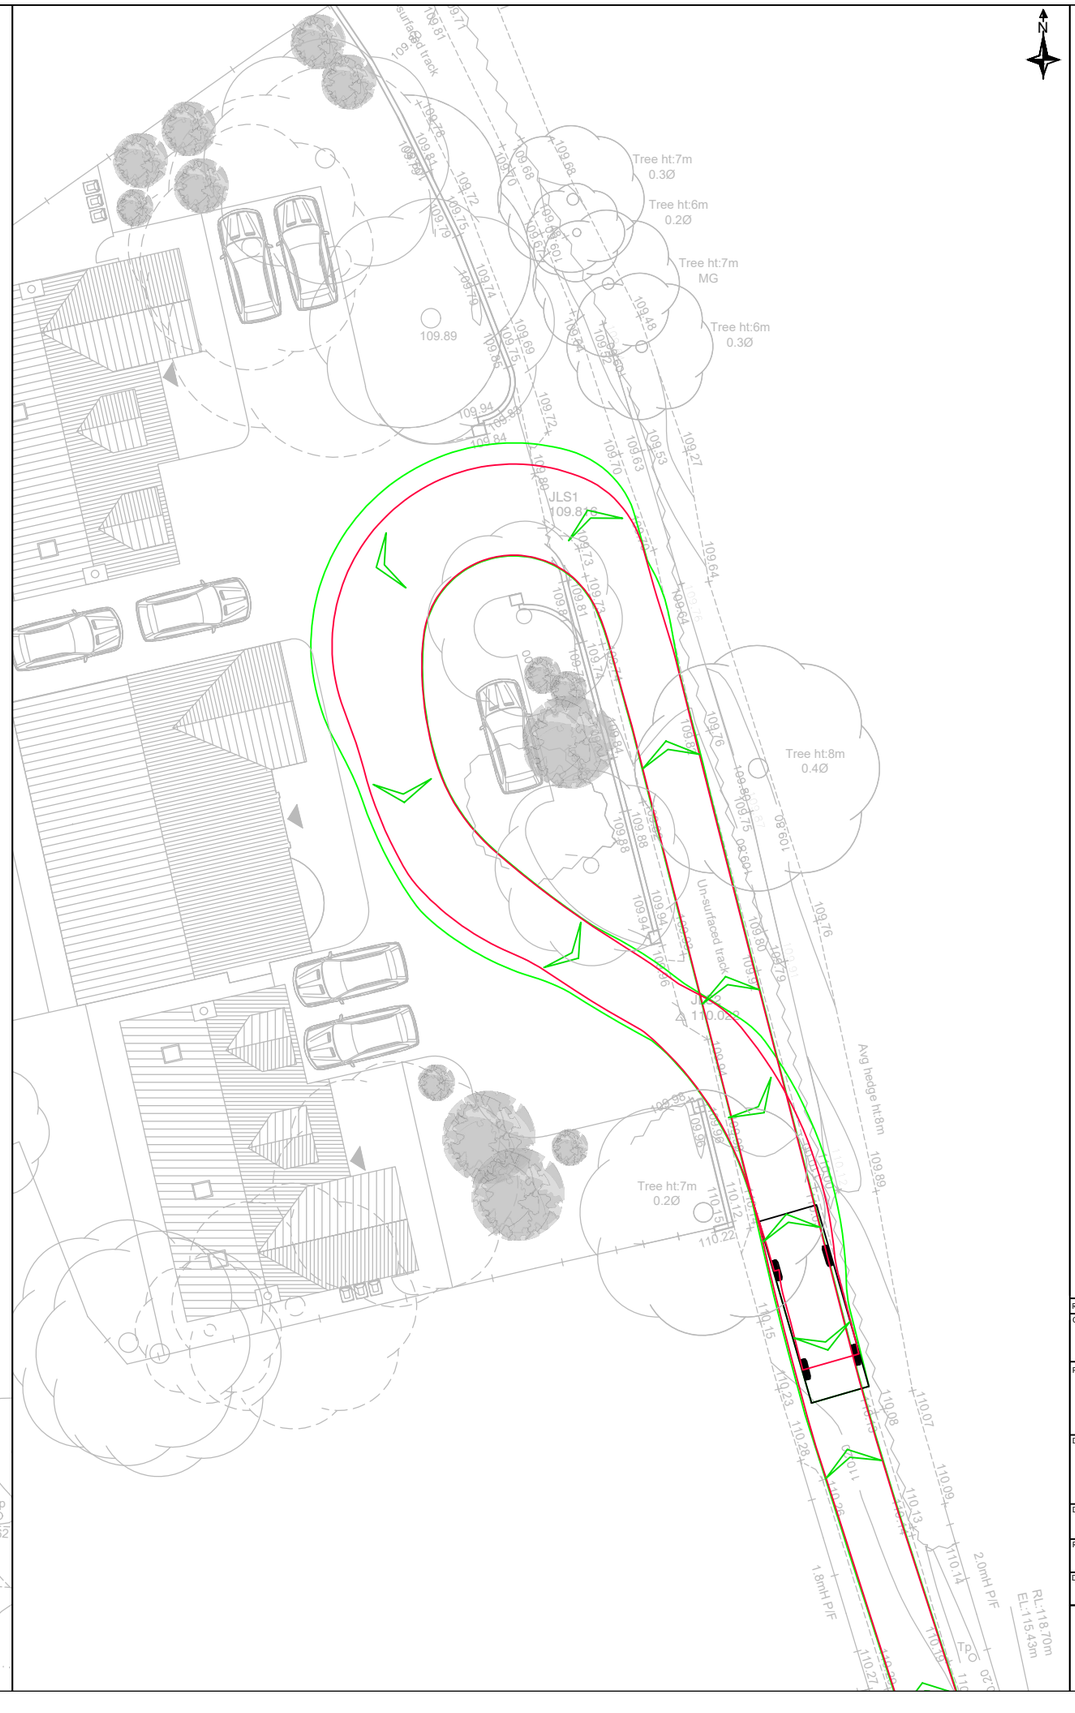

Notes:

1. Do Not Scale This Drawing Unless For Planning Purposes Only. Any Dimensions Shown Are Indicative Only And Are Subject To Verification Onsite.
2. Contractor To Check All Dimensions & Report Any Omissions Or Errors.

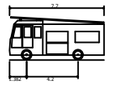

Dennis Sabre Fire Tender (LWB)	
Overall Length	7.700m
Overall Width	2.430m
Overall Body Height	3.512m
Min Body Ground Clearance	0.397m
Track Width	2.380m
Lock to lock time	5.00s
Kerb to Kerb Turning Radius	7.400m

Rev	Description	Date

Client:
Mr J. Martin

Project:
No. 29 Sapcote Road
Burbage
Leicestershire

Drawing Title:
Swept Paths (Fire Tender)

Drawing Number:
RHC-22-091-02

Revision:	Sheet Size:	Scale:
-	A3	1:250
Drawn & Checked By:	**Date:**	**Status:**
AR	27/03/2023	Information

E: enquiries@robertshighwayconsultants.co.uk
P: +44 (0)7935 229255
W: www.robertshighwayconsultants.co.uk

Ordnance Survey ©
Crown Copyright 2023.
All Rights Reserved.

Roberts Highway Consultants