



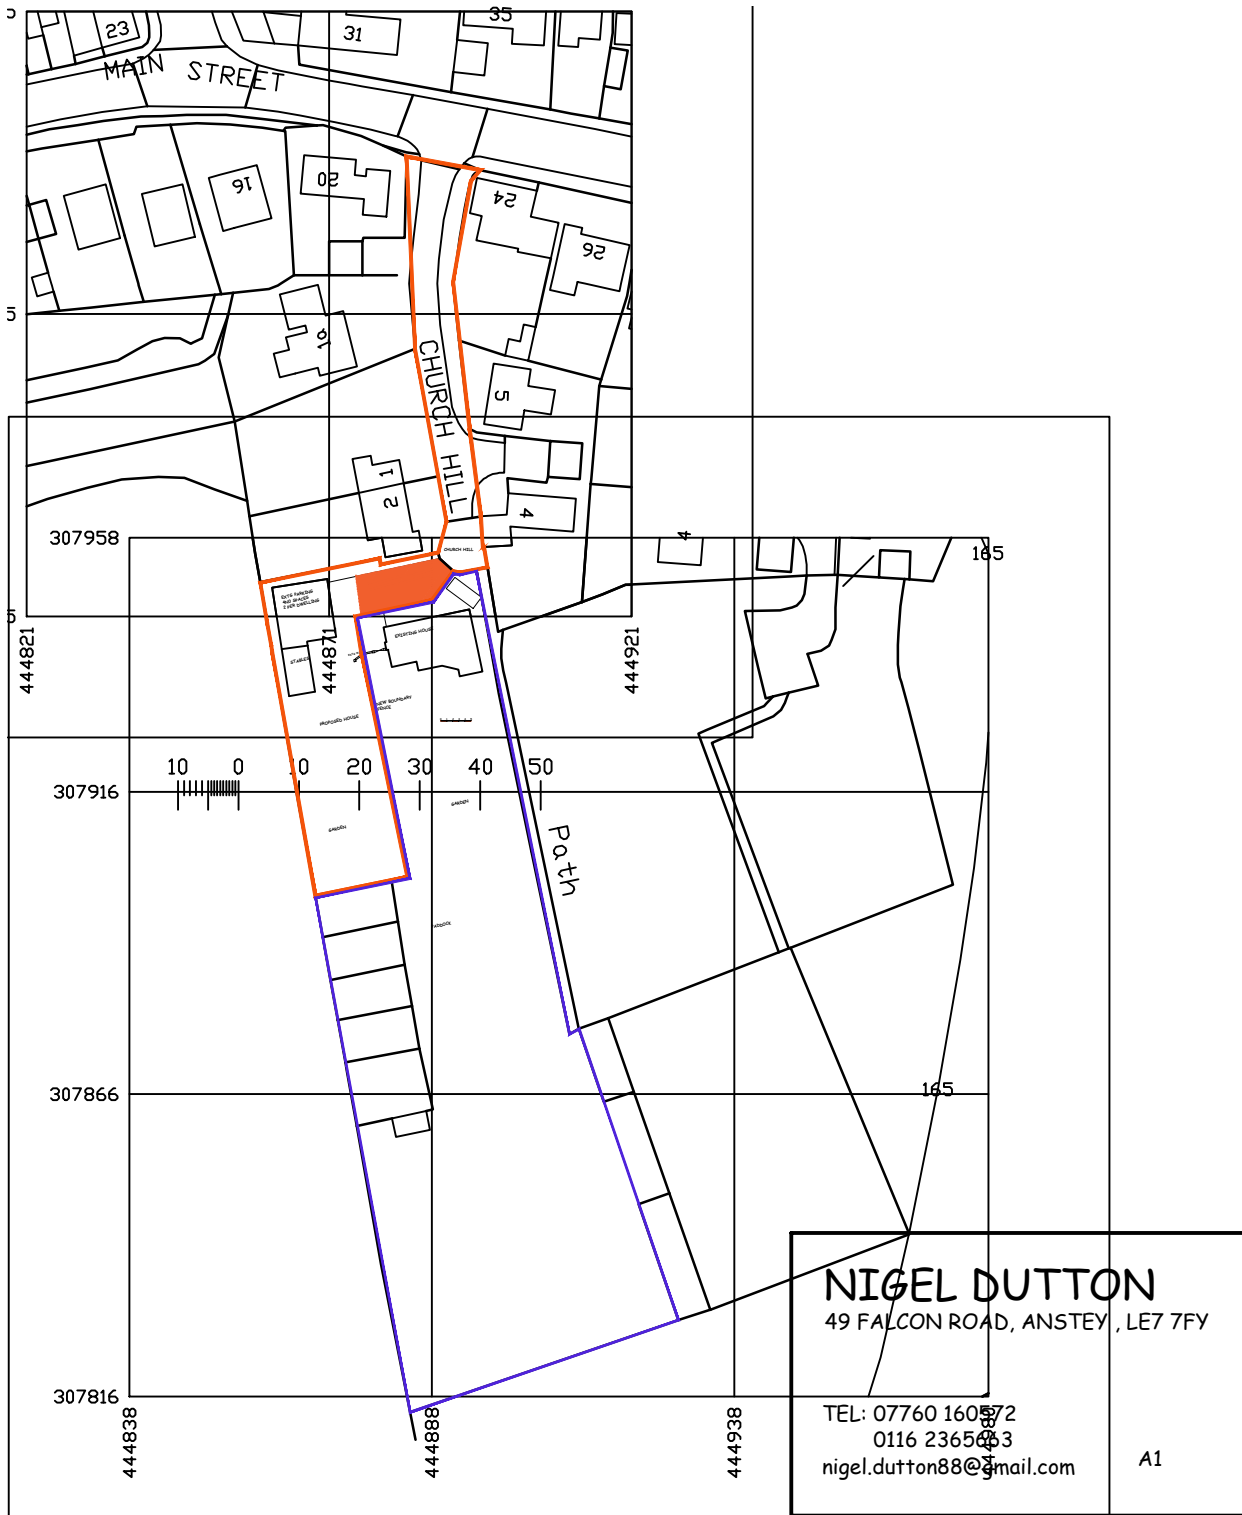

CATION PLAN .1250

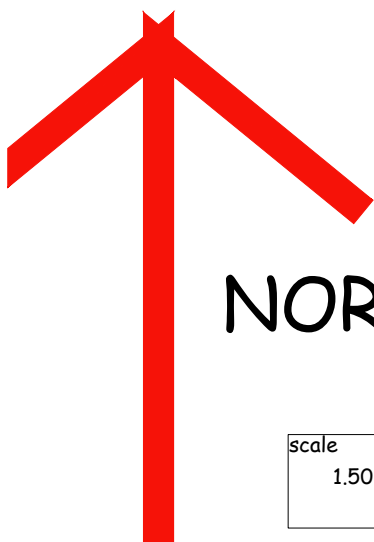

NORTH

this drawing is the copyright of NIGEL DUTTON
and should not be reproduced without permission.

client

JENNIFER MARVIN

project

NEW HOUSE
3 CHURCH HILL, BAGWORTH LE67 1DE

title

LOCATION PLAN

scale 1.50 1:100	date DEC 2019	drg. no ND.19.182.02	rev A
---------------------	------------------	-------------------------	----------